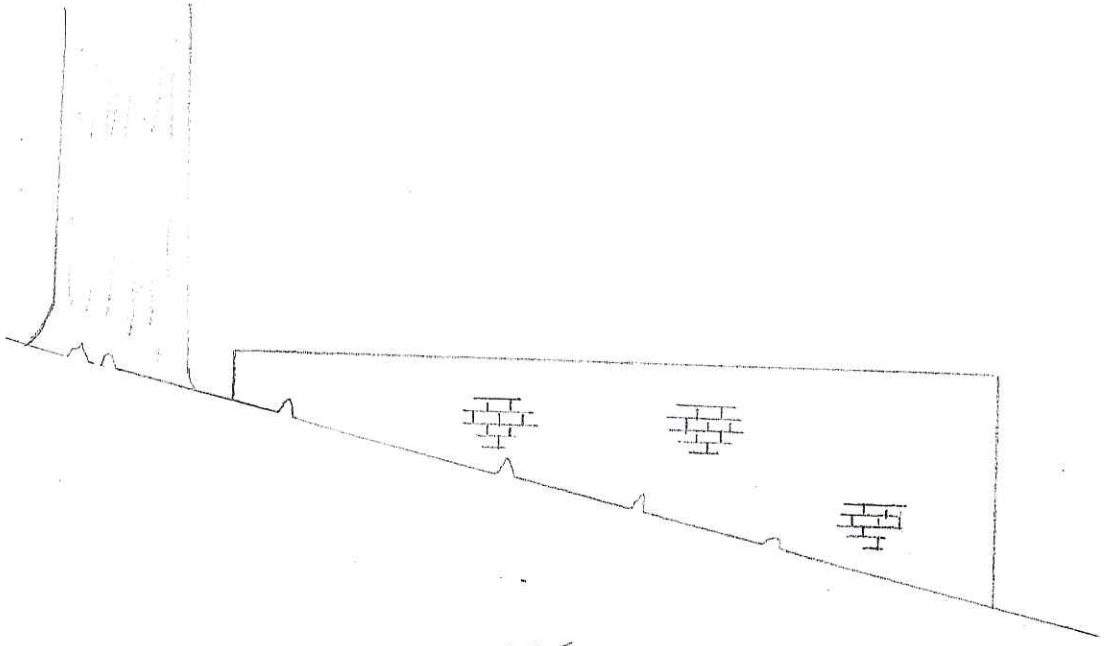

EAST

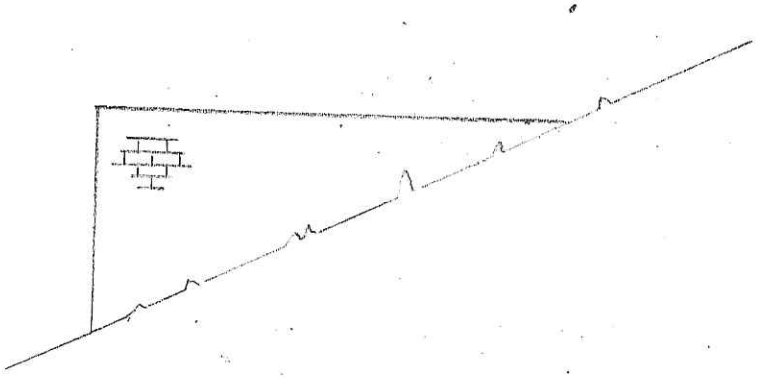

SOUTH

ST EDWARDS PARK, CHEDDLETON
SUMMER HOUSE N°2
PROPOSED SOUTH EAST ELEVATIONS
SCALE 1:50 DATE 01/2019
DRAWING No 0715/04