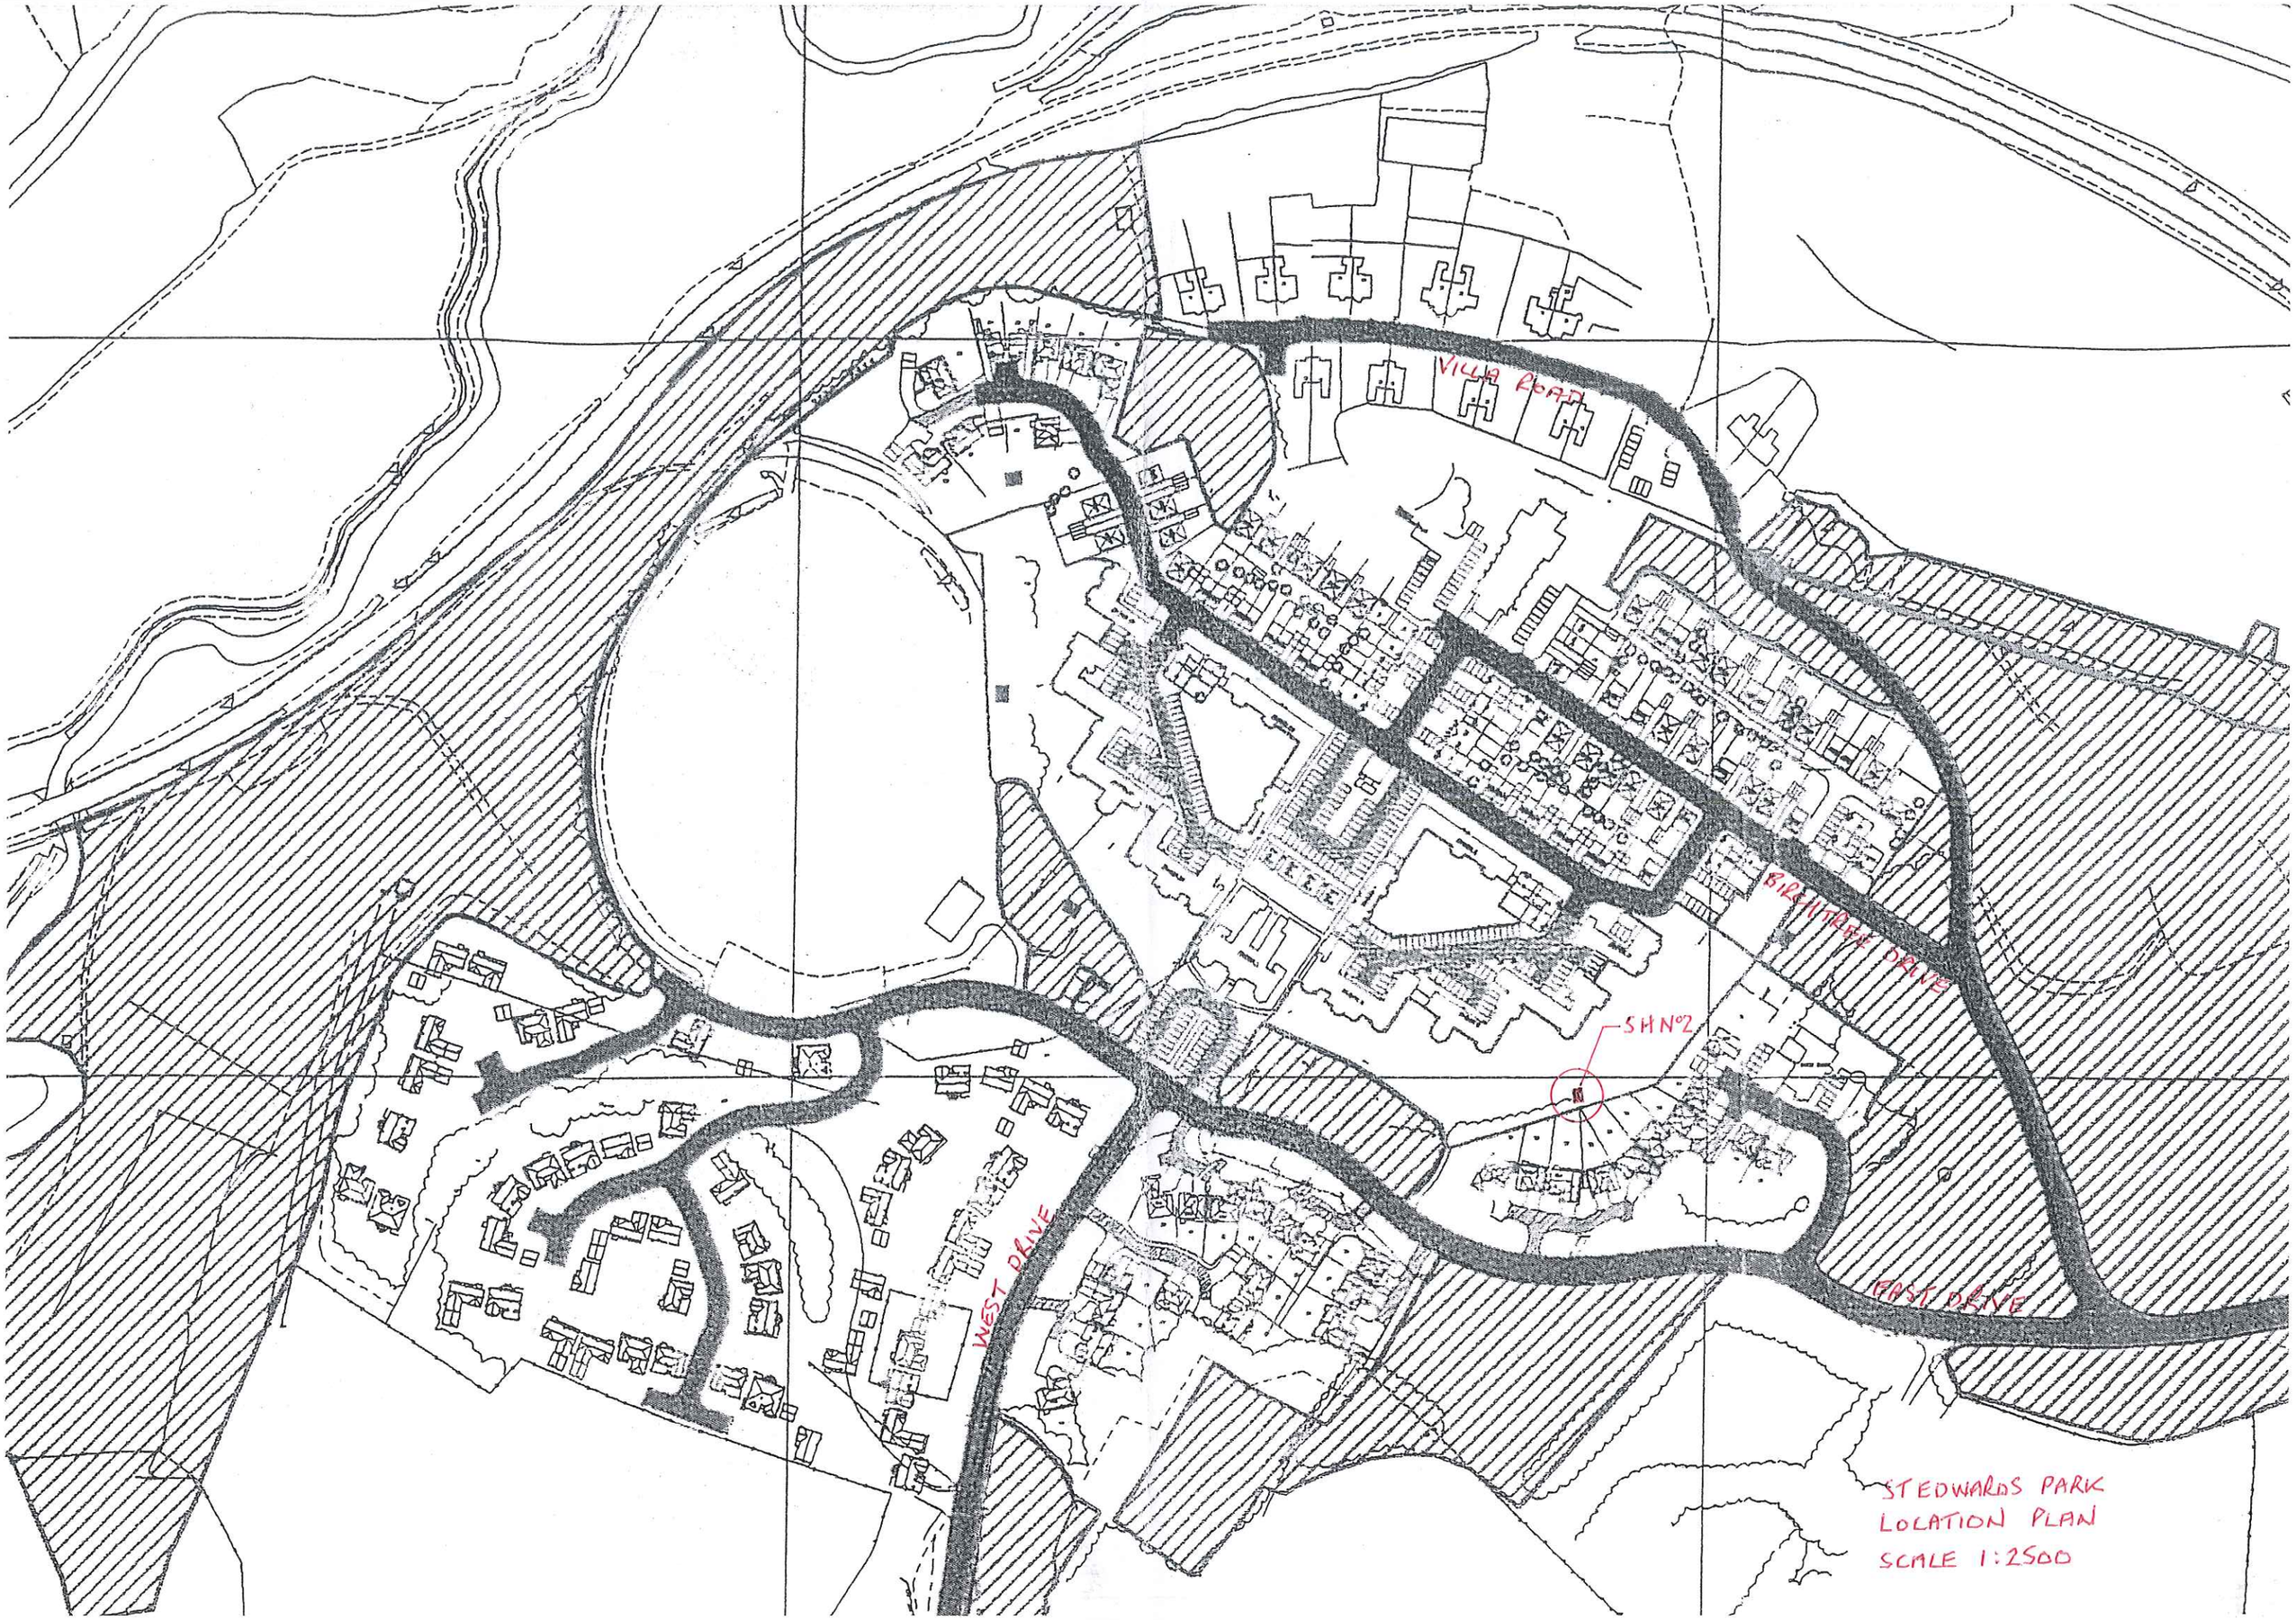
VILLA ROAD
BIRCHTREE DRIVE
SHN°2
WEST DRIVE
EAST DRIVE
STEDWARDS PARK
LOCATION PLAN
SCALE 1:2500