

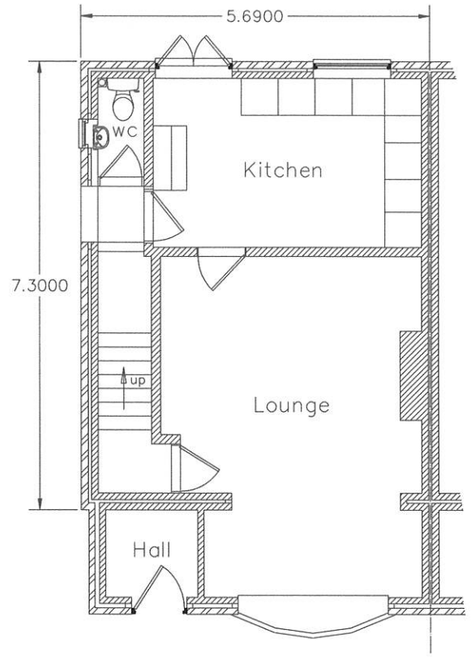


EXISTING GROUND FLOOR PLAN

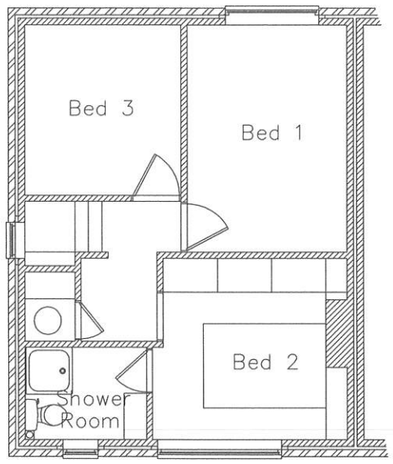

EXISTING FIRST FLOOR PLAN

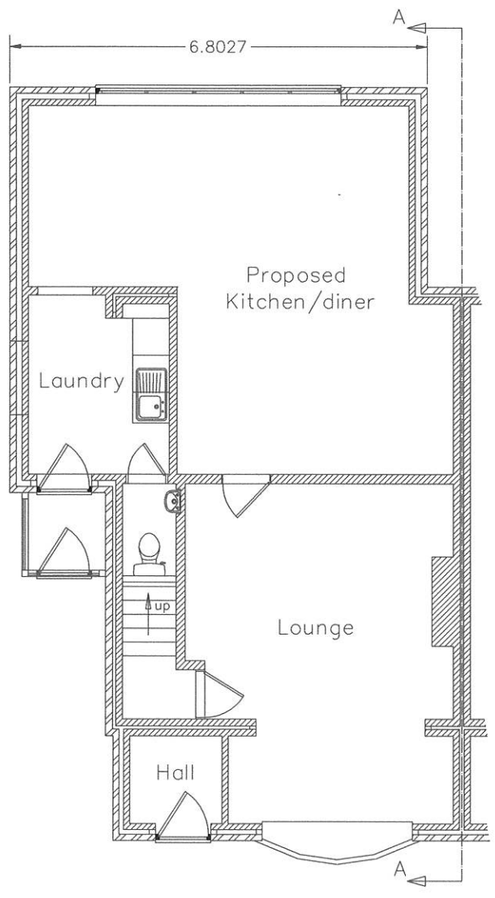

PROPOSED GROUND FLOOR PLAN

PROPOSED FIRST FLOOR PLAN

DRAWN. JMD	DATE 02/12/19
PROPOSED GROUND AND FIRST FLOOR EXTENSION AND PROPOSED GRANNY ANNEXE 1 TYTHE BARN, ALTON STOKE ON TRENT ST10 4AZ	
EXISTING AND PROPOSED FLOOR PLANS SCALE 1:100	A3
DWG No. 05/TB19	