
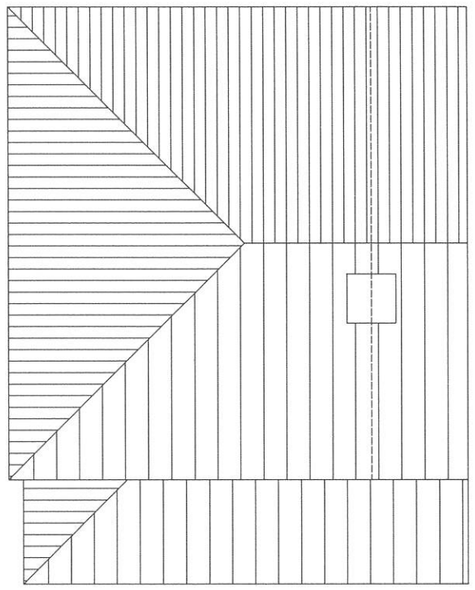


EXISTING ROOF PLAN

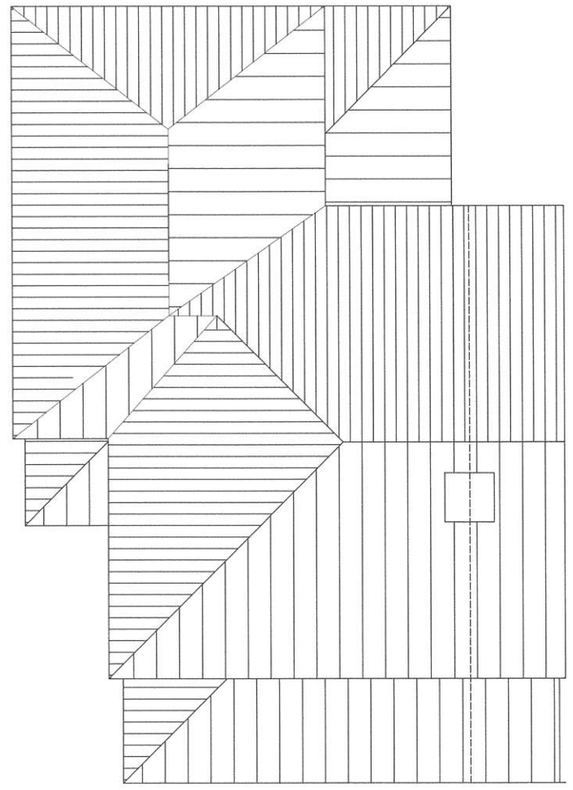

PROPOSED ROOF PLAN

DRAWN. JMD	DATE 02/12/19
PROPOSED GROUND AND FIRST FLOOR EXTENSION AND PROPOSED GRANNY ANNEXE 1 TYTHE BARN, ALTON STOKE ON TRENT ST10 4AZ	
EXISTING AND PROPOSED ROOF PLANS SCALE 1:100	A3
DWG No. 06/TB19	