

PROPOSED NORTH ELEVATION



PROPOSED SOUTH ELEVATION

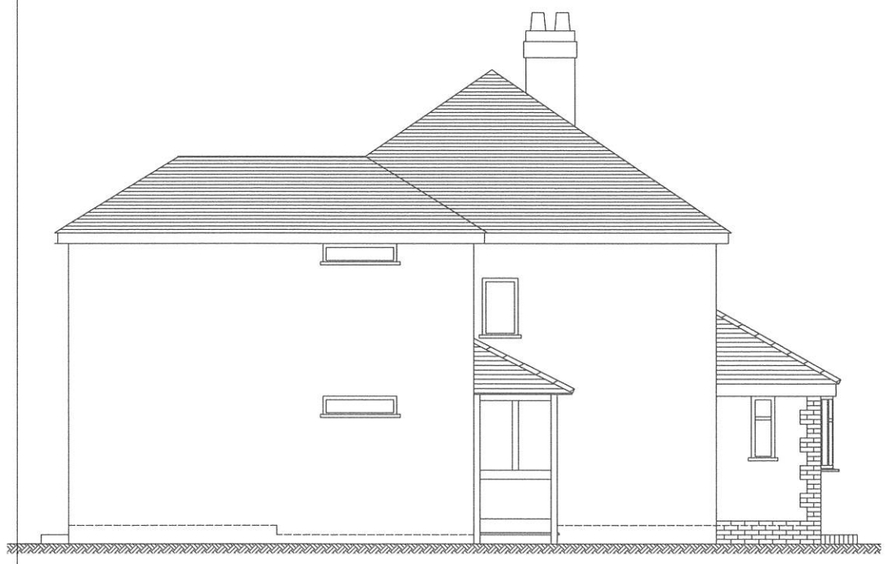

PROPOSED EAST ELEVATION

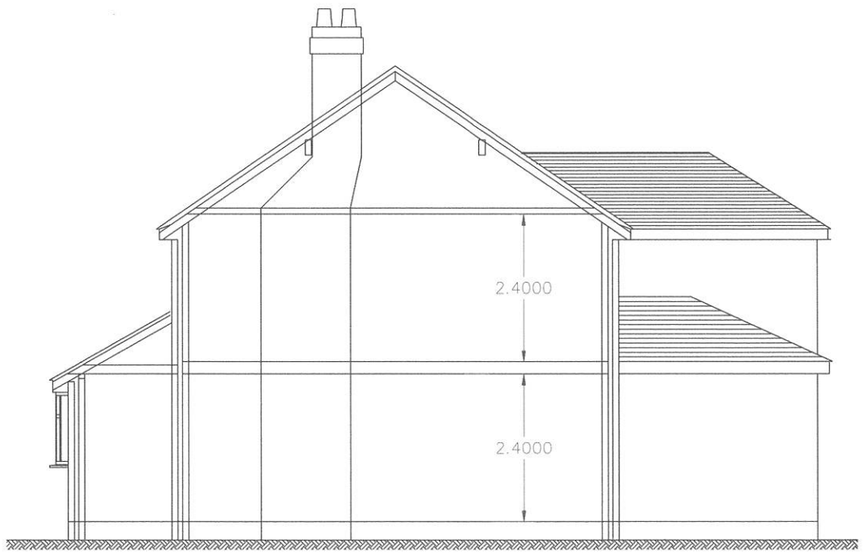

PROPOSED WEST ELEVATION
AND SECTION THROUGH A–A

DRAWN. JMD	DATE 02/12/19
PROPOSED GROUND AND FIRST FLOOR EXTENSION AND PROPOSED GRANNY ANNEXE 1 TYTHE BARN, ALTON STOKE ON TRENT ST10 4AZ	
PROPOSED ELEVATIONS SCALE 1:100	A3
DWG No. 04/TB19	