
Copyright of this drawing is vested in the Designer and it must not be copied or reproduced without consent. Figured dimensions only are to be taken from this drawing. All contractors must visit the site and be responsible for taking and checking all dimensions relative to their work.


Rev.	Drawn	Comments	Date

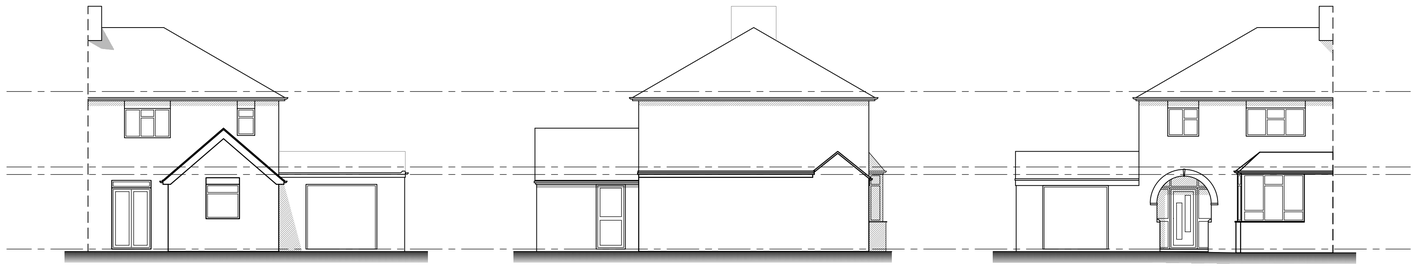


Existing rear elevation
Scale 1:100

Existing side elevation
Scale 1:100


Existing front elevation
Scale 1:100

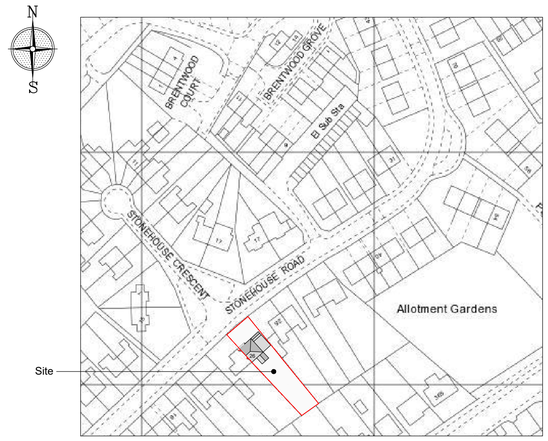

Site location plan
Scale 1:1250

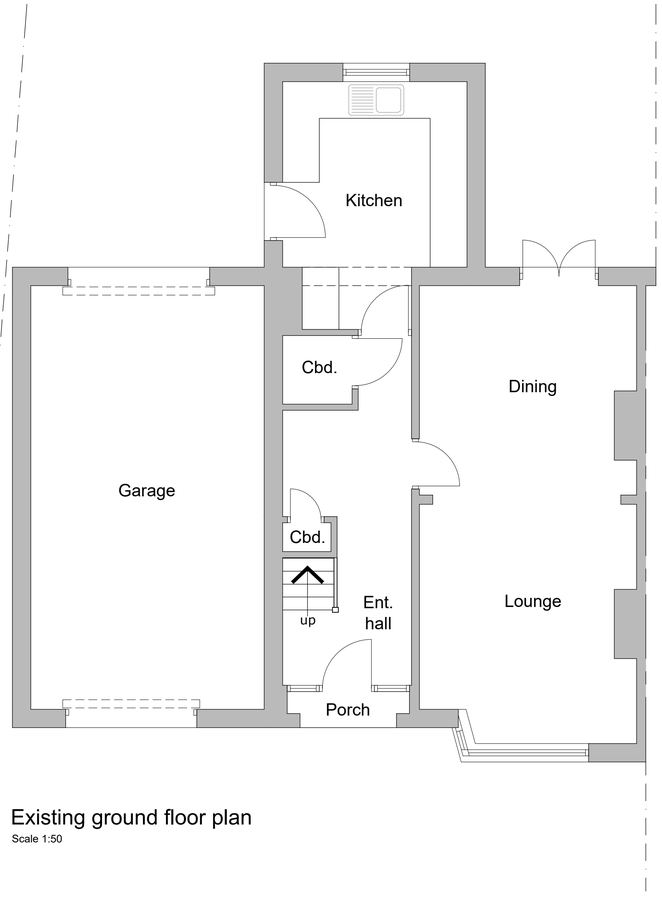

Existing ground floor plan
Scale 1:50

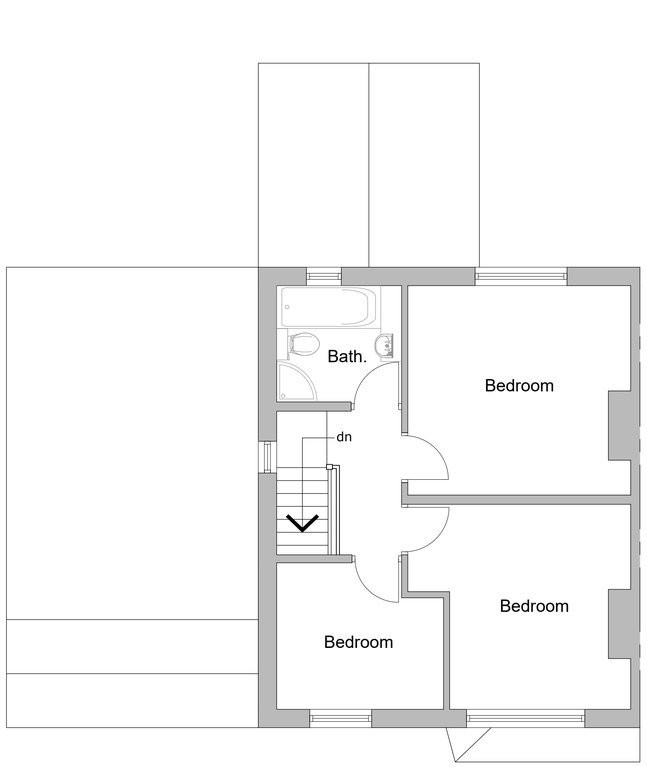

Existing first floor plan
Scale 1:50



Existing site plan
Scale 1:500

Reproduced from the Ordnance Survey map with the permission of Ordnance Survey on behalf of The Controller of Her Majesty's Stationery Office
Licence No. AL 100001834

Client
MR

Project
PROPOSED ALTERATIONS & EXTENSION AT 26 STONE HOUSE ROAD, WERRINGTON, ST9 0JX

Title
EXISTING PLANS

Status
PLANNING PERMISSION

Date JANUARY 2020 Drawn ME

Scale @A1 AS SHOWN Checked

Project No. 100-01 Drawing No. Rev

Copyright ©M&E Design Sol. 2019. All rights reserved.