

ELEVATIONS AS EXISTING

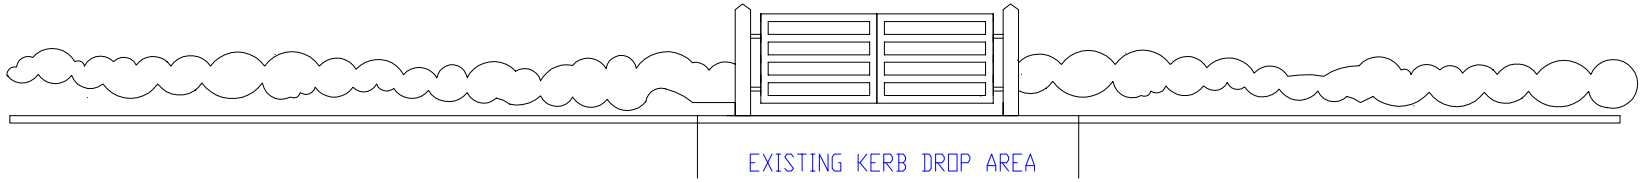

3 X NEW BRICK GATE POSTS

ELEVATIONS AS PROPOSED

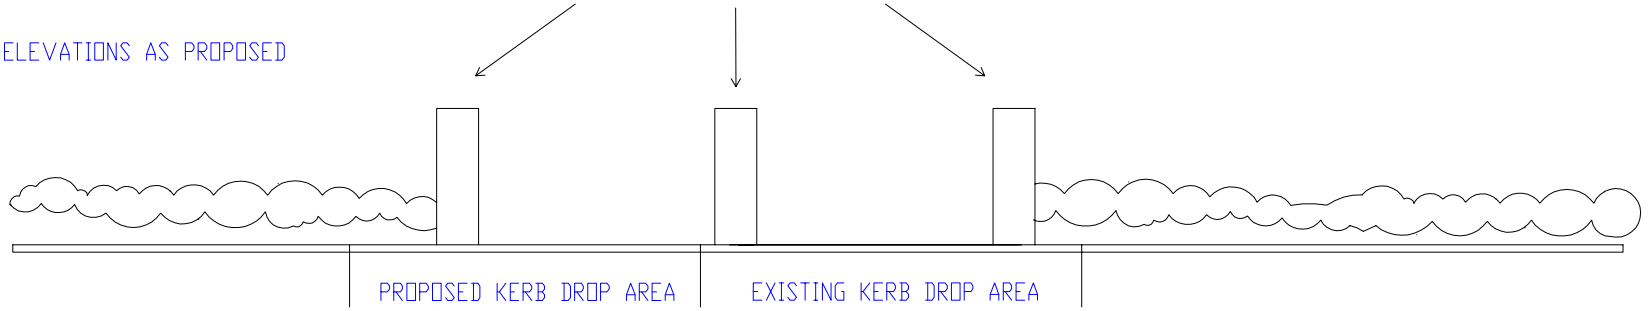

UNLESS OTHERWISE SPECIFIED: DIMENSIONS ARE IN MILLIMETERS SURFACE FINISH: TOLERANCES: LINEAR: ANGULAR:	STATUS		ELEVATIONS
NAME: ADAM TATTON	DATE: 20.01.2020	REV: 0	TITLE: EXISTING & PROPOSED
SCALE: 1:100 ON A4	PROJECT: 71 CELLARHEAD RD, ST9 0HW DRIVEWAY WIDENING	WEIGHT:	DWG NO. 001801 005