MOORSIDE HIGH SCHOOL ACCESS

A52

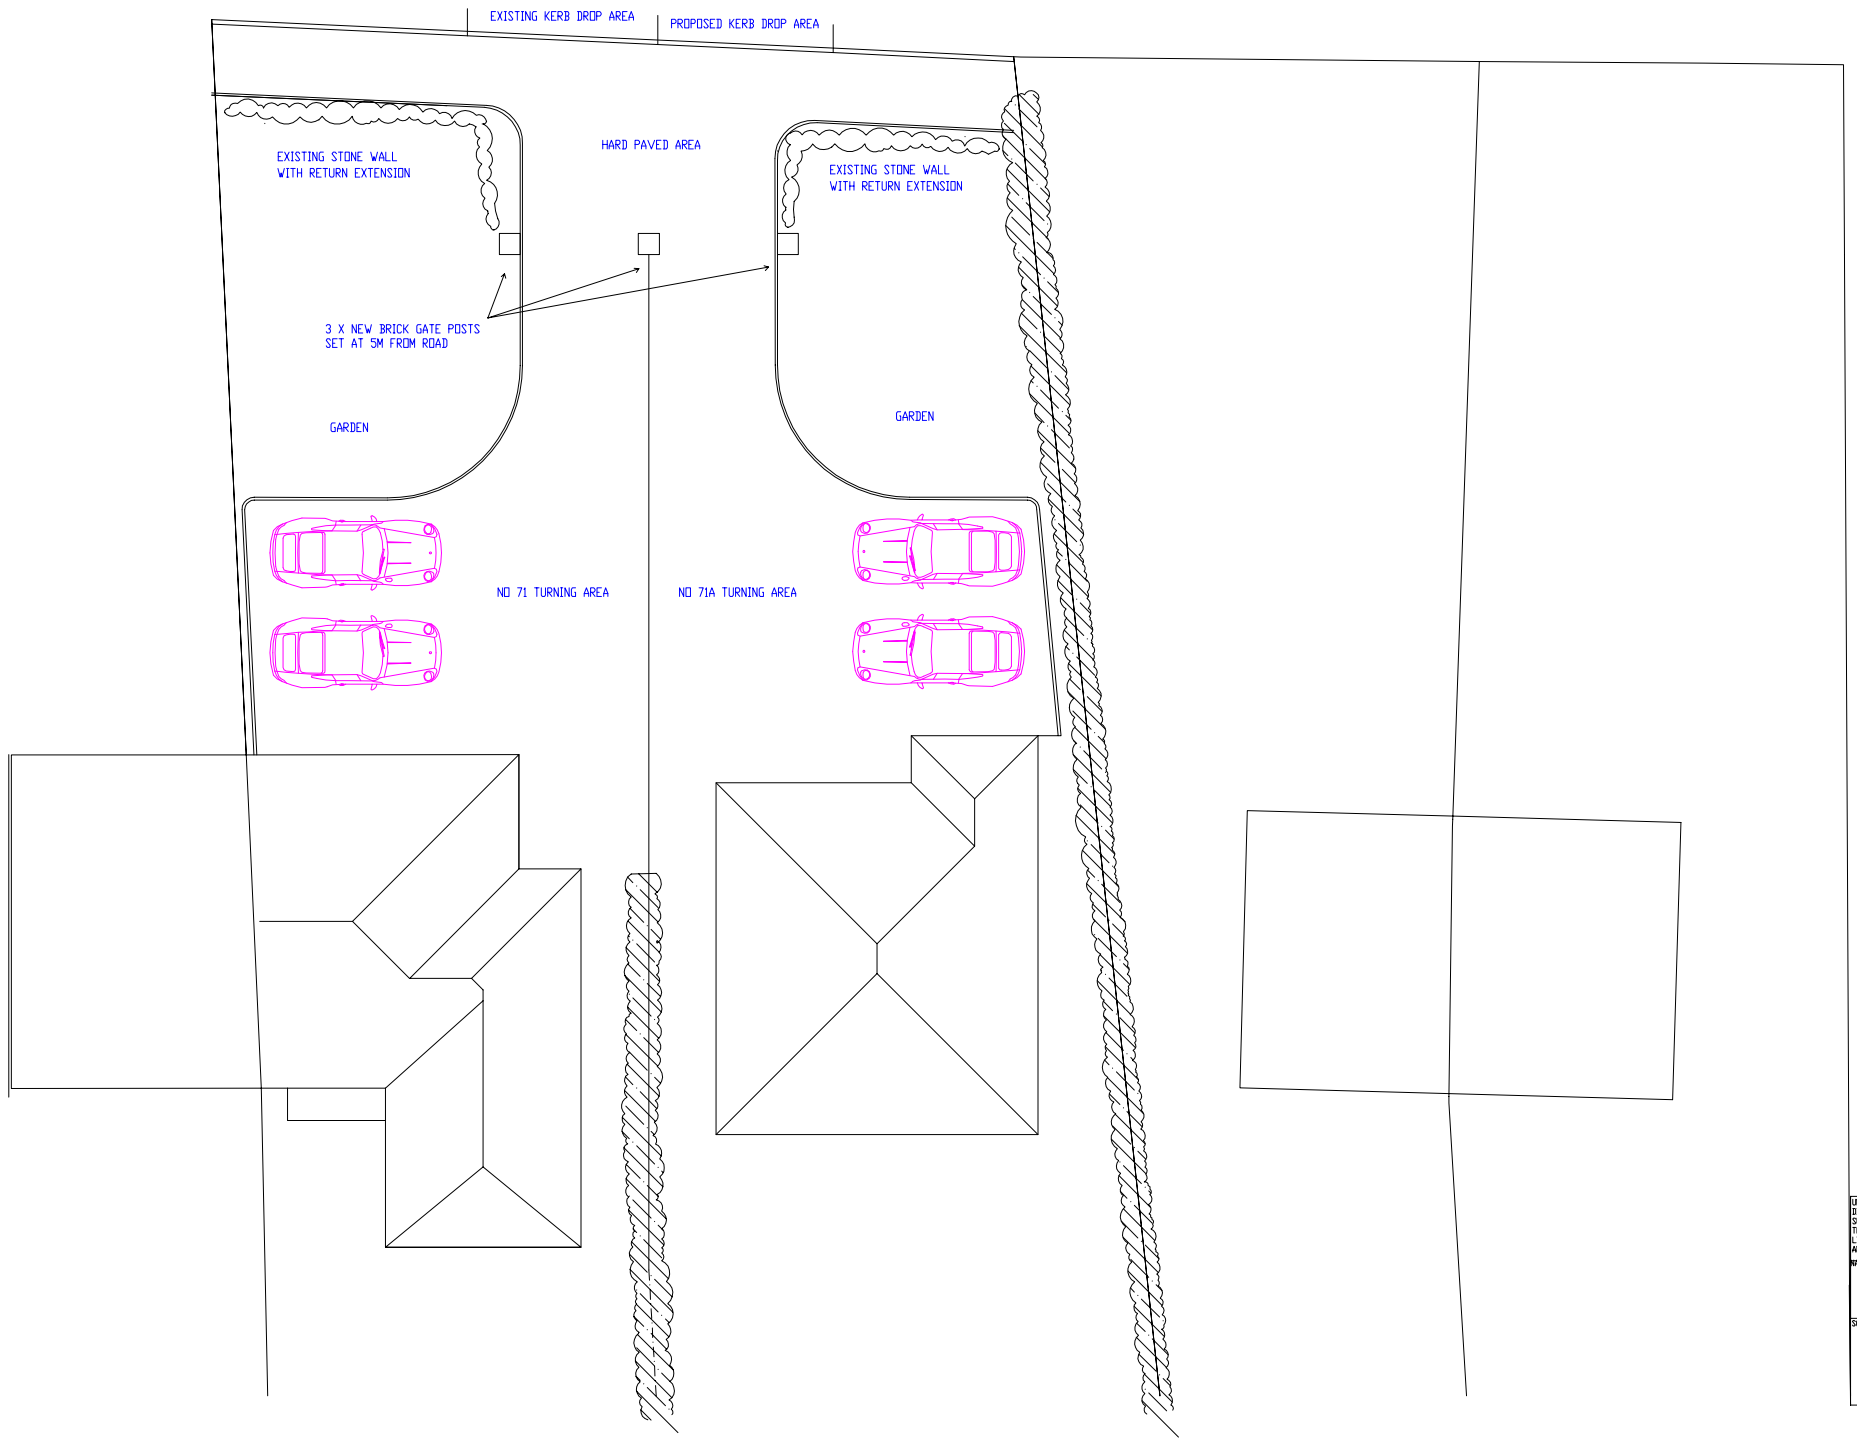

N

UNLESS OTHERWISE SPECIFIED DIMENSIONS ARE IN MILLIMETERS SURFACE FINISH TOLERANCES: LINEAR ANGULAR	STATUS		
NAME: ADAM TATTON	DATE: 14.01.2020	REV: 0	TITLE: PLAN PROPOSED
SCALE: 1:200 ON A3	PROJECT: 71 CELLARHEAD RD, ST9 0HW PROPOSED DRIVEWAY	WEIGHT:	DWG NO. 001801 003