Rev.	Drawn	Comments	Date

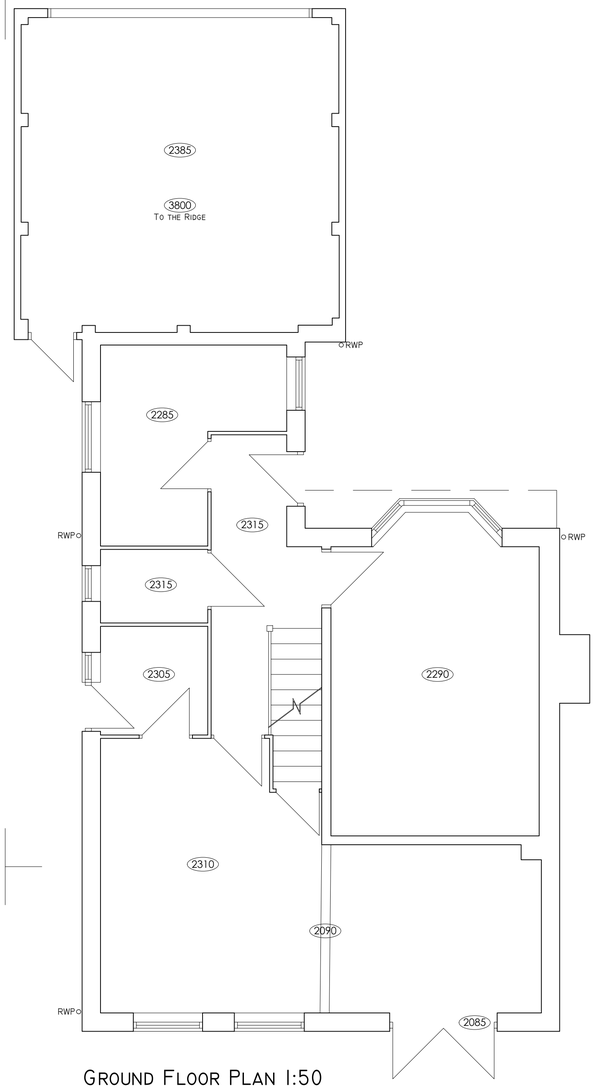

Ground Floor Plan 1:50

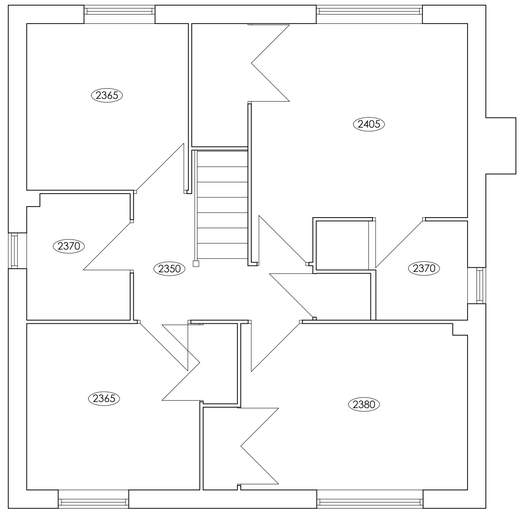

First Floor Plan 1:50



Front Elevation 1:50



Rear Elevation 1:50

Ordnance Survey © Crown copyright 2016 All rights reserved. Licence number 100035207

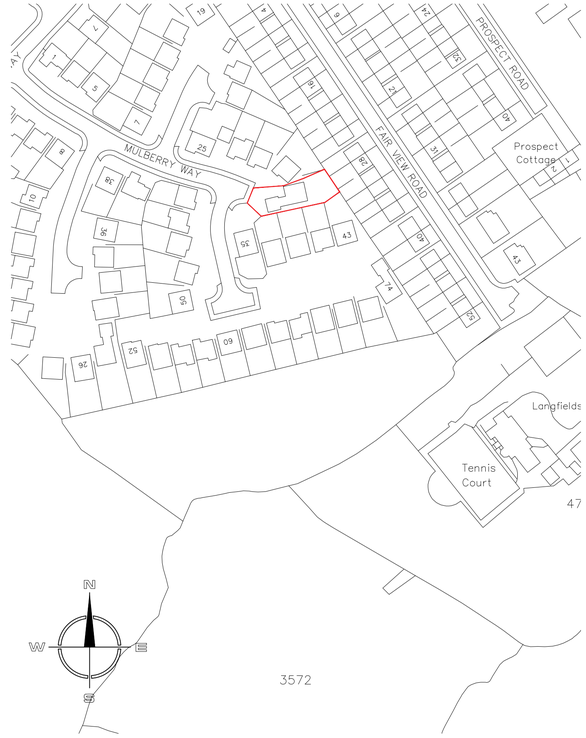

Site Block Plan Scale 1:1250



Side Elevation 1:50



Side Elevation 1:50

MODE
Architects & Development

01782 479644
info@mode-architects.co.uk
www.mode-architects.co.uk

Client Ms D Chenoweth

Project Conversion of Garage into 'Second Lounge' (Annexe) and Extension to First Floor.

Title Plans and Elevations as Existing

Status Survey

Scale @A1	Date	Drawn	Checked
1:50	Jul 19	KLB	

Drawing No. 19 017 PL(0) 01

Rev

File Ref.

This drawing is subject to Copyright & must not be copied or reproduced without consent. Figured dimensions only are to be taken from this drawing. All contractors must visit the site and be responsible for taking and checking all dimensions relative to their work.