
Rev.	Drawn	Comments	Date
A	JK	Updates following Client meeting.	11/12/19
B	JK	Ground floor window swapped for Bow Window	10/01/19




Proposed Principal Elevation
Scale 1:50

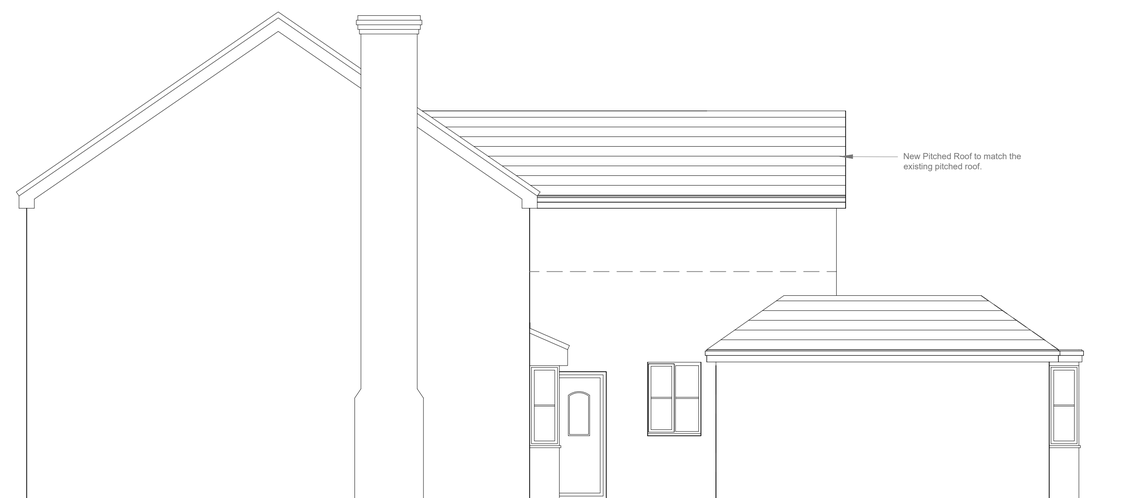

Proposed Side Elevation
Scale 1:50



Proposed Rear Elevation
Scale 1:50

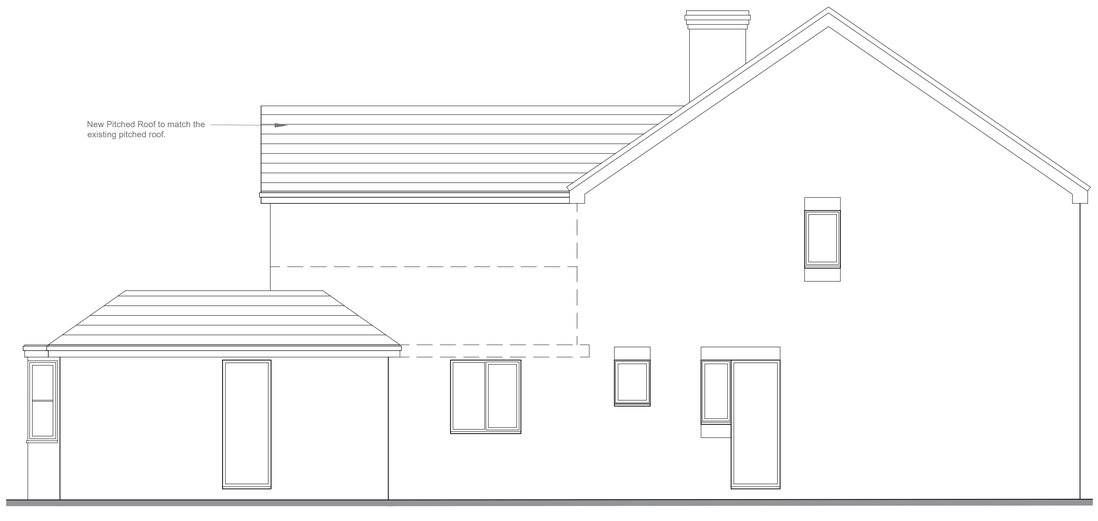

Proposed Side Elevation
Scale 1:50

MODE
Architects & Development

01782 479644
info@mode-architects.co.uk
www.mode-architects.co.uk

Client Ms D Chenoweth

Project Conversion of Garage into 'Second Lounge' (Annexe) and Extension to First Floor

Title Proposed Elevations

Status

Scale @A1	Date	Drawn	Checked
1:50	Aug'19	JK	KM

Drawing No. 19 017 PL (0) 03 | Rev B

File Ref:

This drawing is subject to Copyright & must not be copied or reproduced without consent. Figured dimensions only are to be taken from this drawing. All contractors must visit the site and be responsible for taking and checking all dimensions relative to their work.