
s

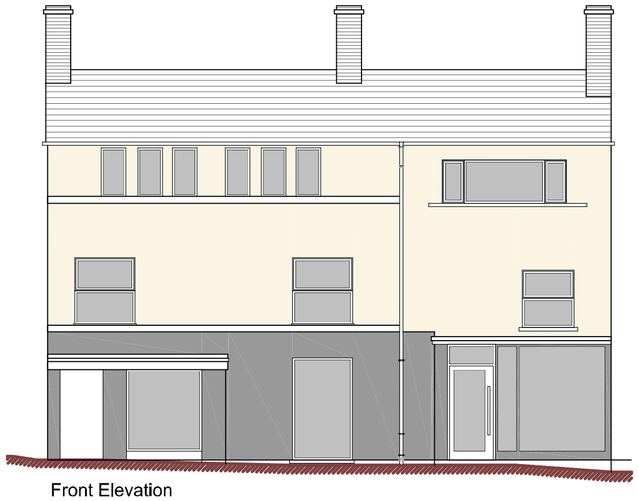


Front Elevation


Metres

1 2 3 4 5 10

SCALE 1:100

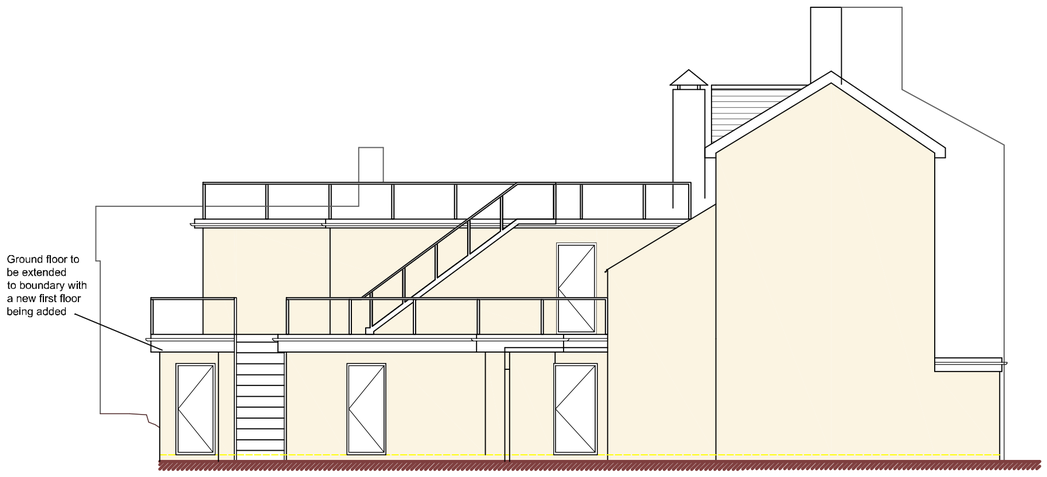

Side Elevation

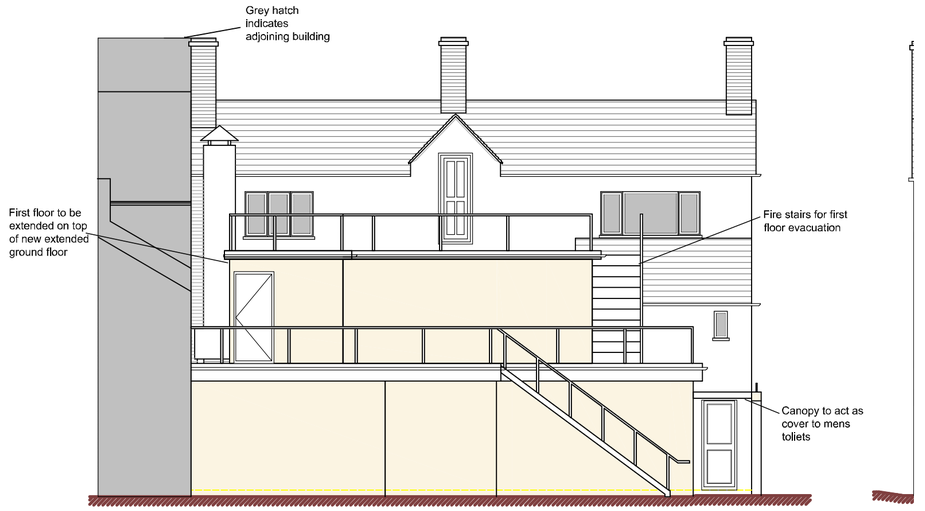

Rear Elevation

DBD Architectural Consultancy Ltd ©2020

1. Copyright is vested with DBD Architectural Consultancy Ltd.

2. All dimensions to be checked on site before proceeding.

3. Contractor to check/adjust dimensions of new work to suit existing conditions.
Do not assume existing structure or details are plumb, square or level.

4. Contractor must notify the architect of any discrepancies before proceeding.

5. All drawings to be read in conjunction with all other consultants drawings and specs.

Rev	Date	Description
F	17.01.20	Amended as per client instructions
E	16.01.20	Amended as per client instructions
D	04.10.19	Amended as per client instructions
C	03.10.19	Amended as per client instructions
B	03.10.19	Amended as per client instructions
A	11.09.19	Amended to suit clients comments

DBD Architectural Consultancy

DBD Architectural Consultancy Ltd
50 Broad Street, Leek,
Staffordshire, ST13 5NS
01538 383118
mail@dbdconsultants.co.uk
www.dbdconsultants.co.uk

Pabna Indian Restaurant
16 - 18 Ashbourne Road
Leek

Client

Internal Alterations and Extension to the Rear

Project

Title

Proposed Elevations

Stage: Planning			
Size: A3		Date: 17.01.2020	Job No: 1805-100
Scale: 1:125			

Drawing Number: PL 03F