
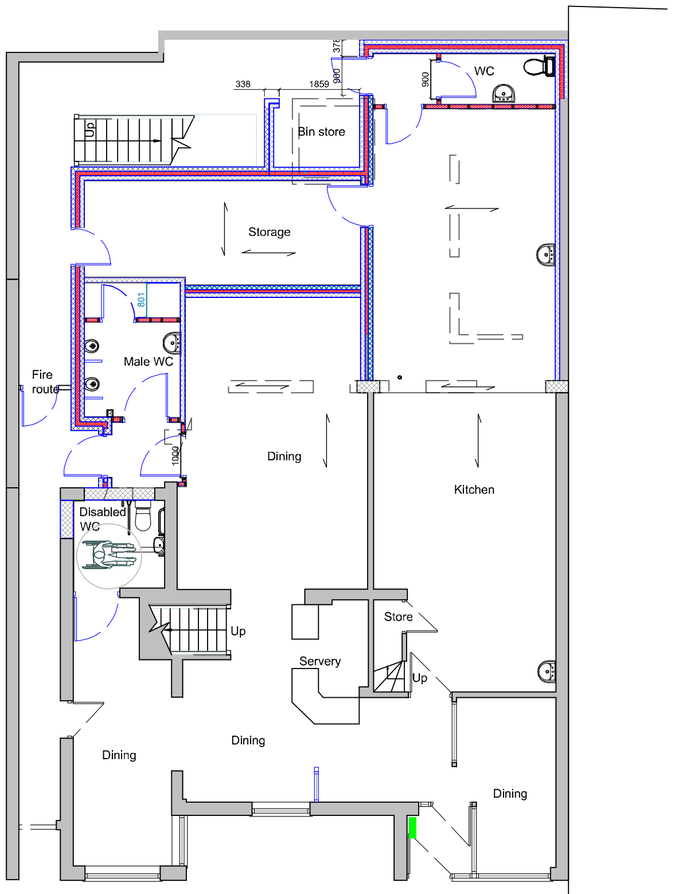


Ground Floor Plan


Metres

1 2 3 4 5 10

SCALE 1:100

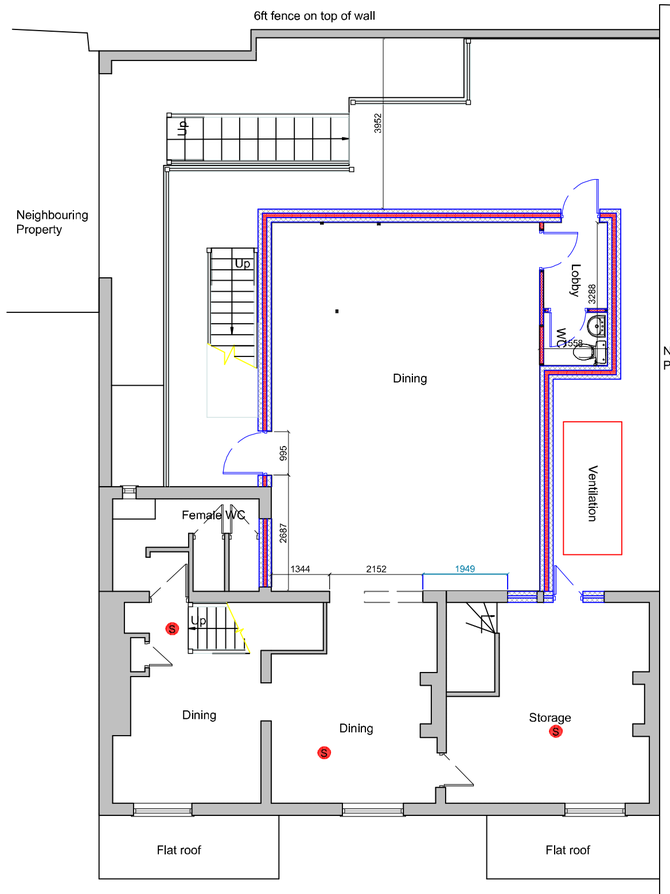

First Floor Plan

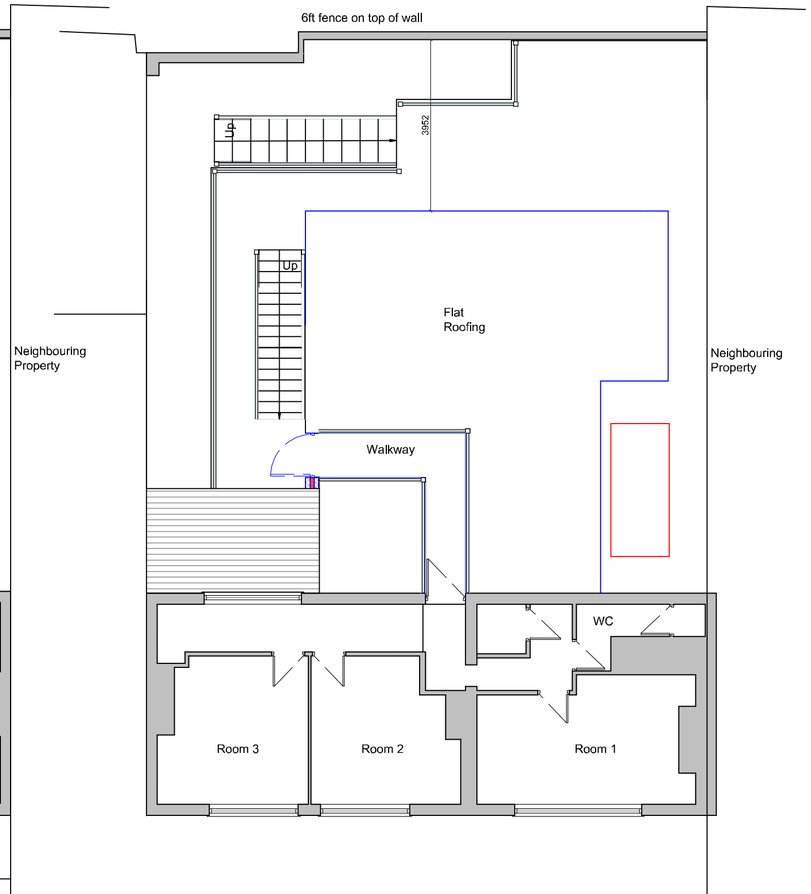

Second Floor Plan

DBD Architectural Consultancy Ltd ©2020

1. Copyright is vested with DBD Architectural Consultancy Ltd.

2. All dimensions to be checked on site before proceeding.

3. Contractor to check/adjust dimensions of new work to suit existing conditions.
Do not assume existing structure or details are plumb, square or level.

4. Contractor must notify the architect of any discrepancies before proceeding.

5. All drawings to be read in conjunction with all other consultants drawings and specs.

Rev	Date	Description
H	17.01.20	Amended as per client instructions
G	16.01.20	Amended as per client instructions
F	04.10.19	Amended as per client instructions
E	04.10.19	Amended as per client instructions
D	04.10.19	Amended as per client instructions
C	03.10.19	Amended as per client instructions
B	20.9.19	Amended as per client instructions
A	24.7.19	Amended as per client instructions

DBD Architectural Consultancy

DBD Architectural Consultancy Ltd
50 Broad Street, Leek,
Staffordshire, ST13 5NS
01538 383118
mail@dbdconsultants.co.uk
www.dbdconsultants.co.uk

Client
Pabna Indian Restaurant
16 - 18 Ashbourne Road
Leek

Project
Internal Alterations and Extension to the Rear

Title
Proposed Ground and First Floor Plans

Stage: Planning

Size:	Date:	Job No:
A3	17.01.2020	1805-100
Scale: 1:100		

Drawing Number: PL 04H