A4

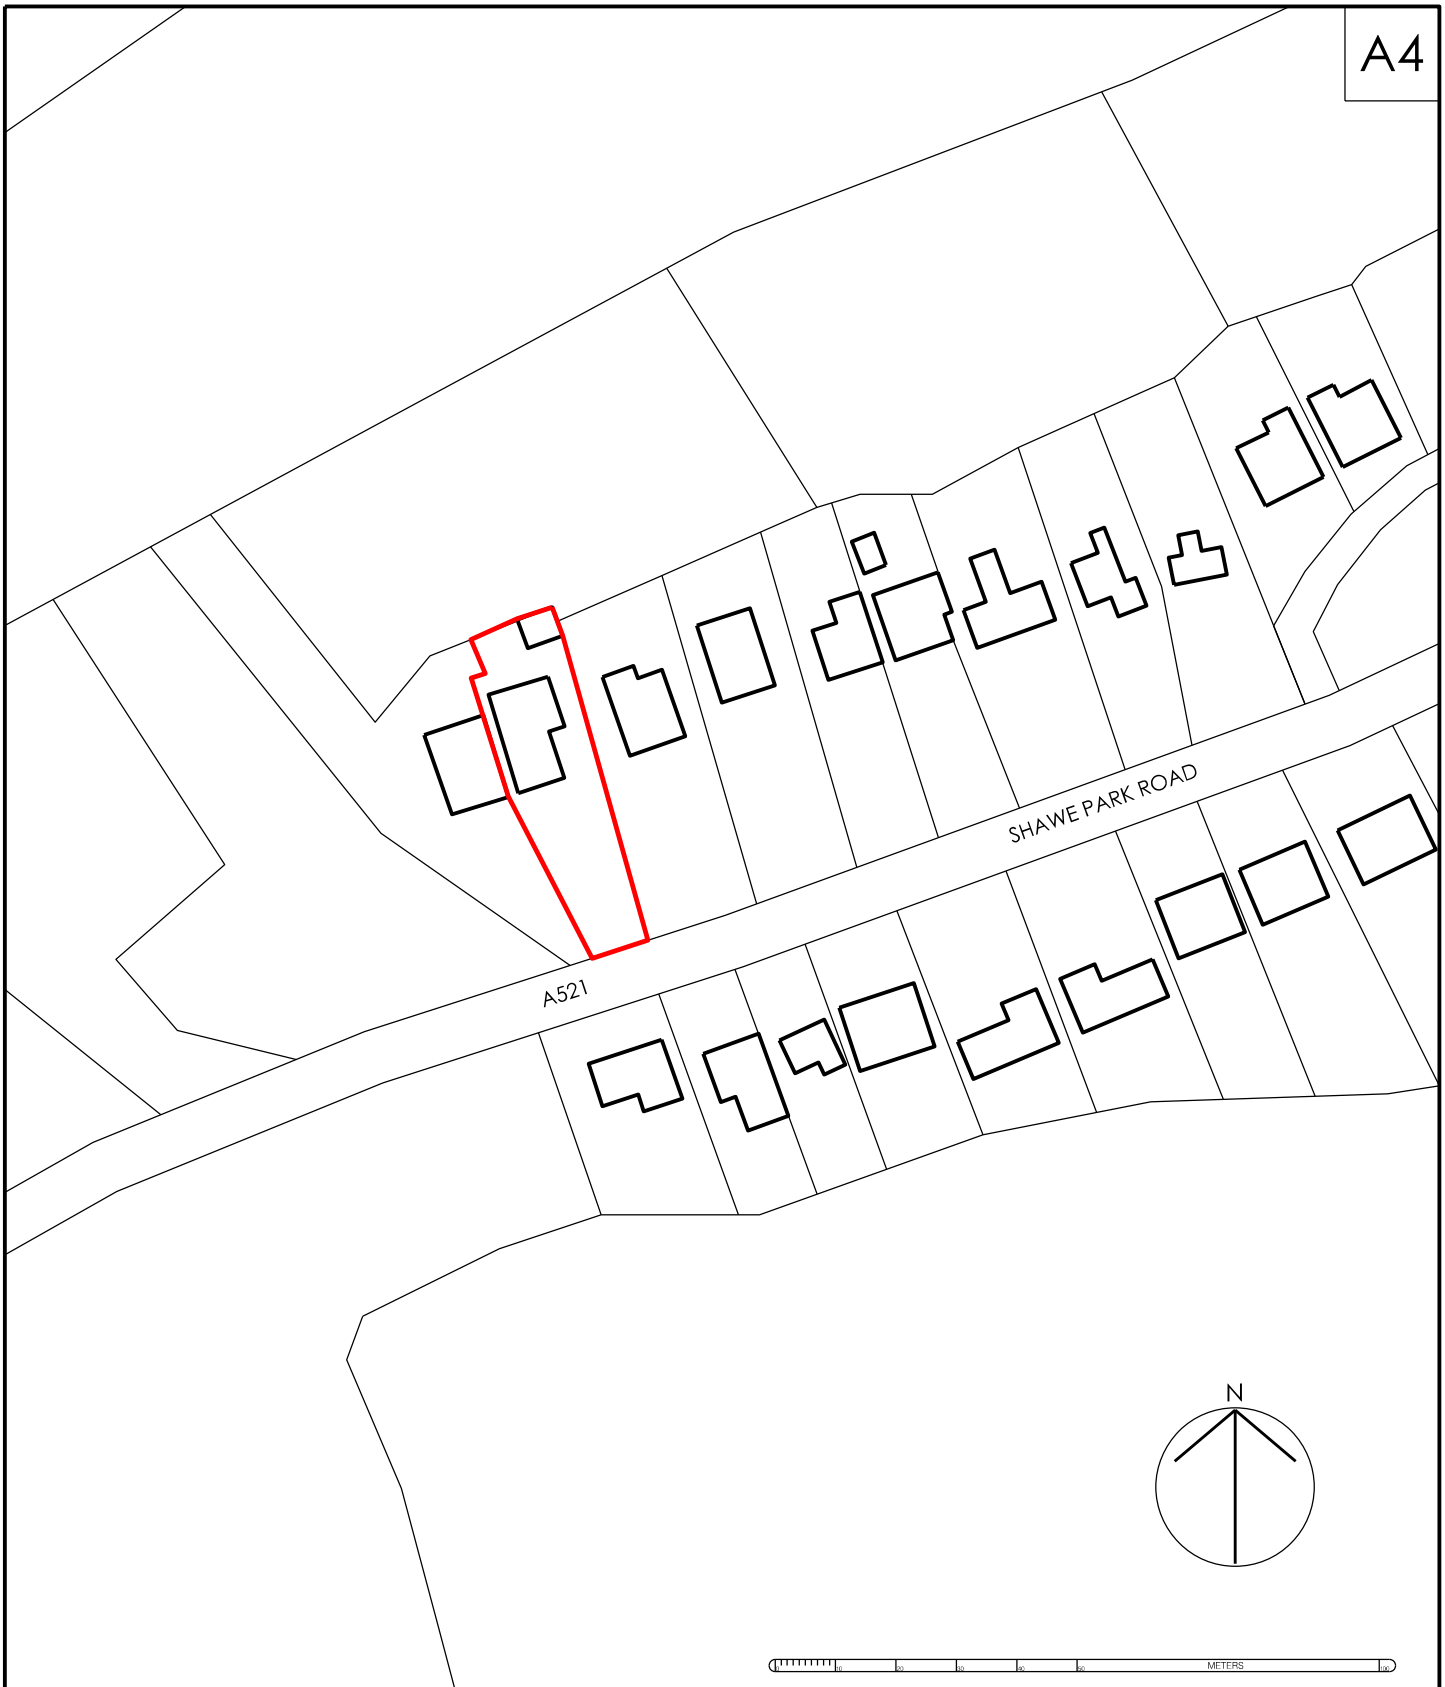

Scale	Drawing No.	Rev.
1:1250	G&S04	

Drawing Title

SITE LOCATION PLAN

Site Address

66a Shawe Park Road
Kingsley Holt
Stoke on Trent
ST10 2DJ