A1



2 SITE PLAN EXISTING
1 : 200

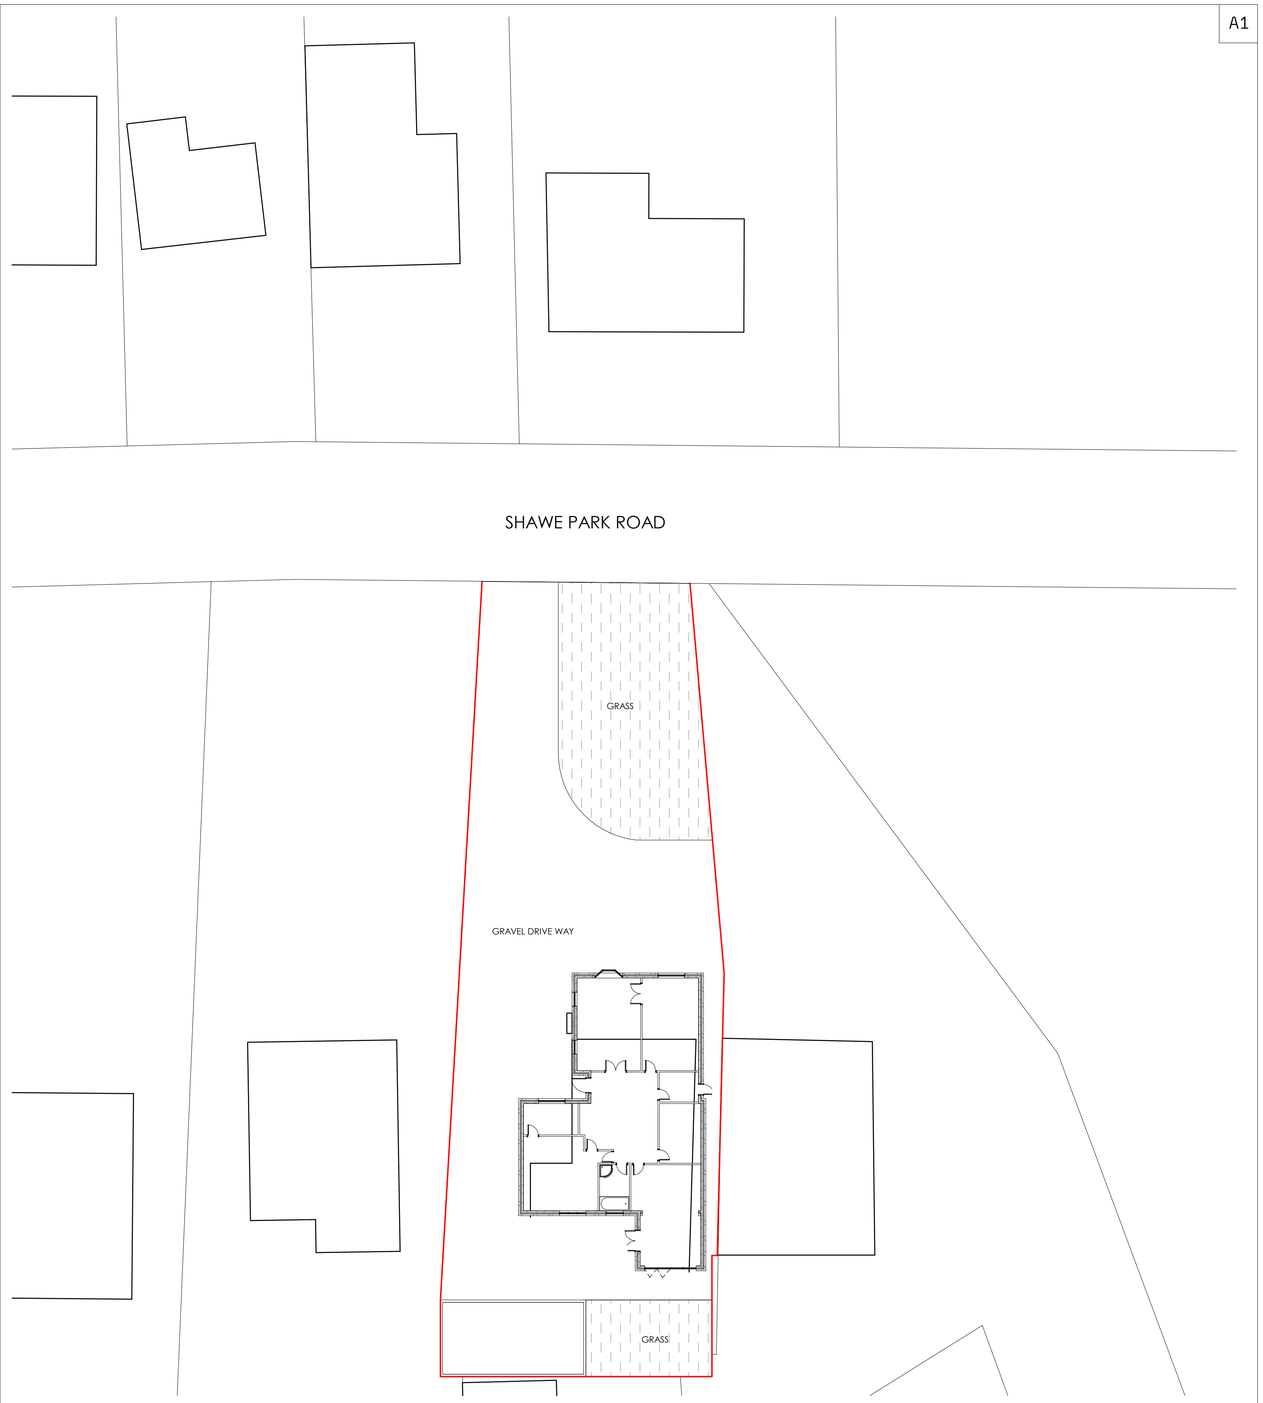

1 SITE PLAN PROPOSED
1 : 200

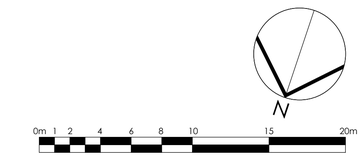

Drawing No:
G&S05

Address
66a Shawe Park Road
Kingsley Holt
Stoke on Trent
ST10 2DJ

Title
SITE PLANS

Scale
1 : 200