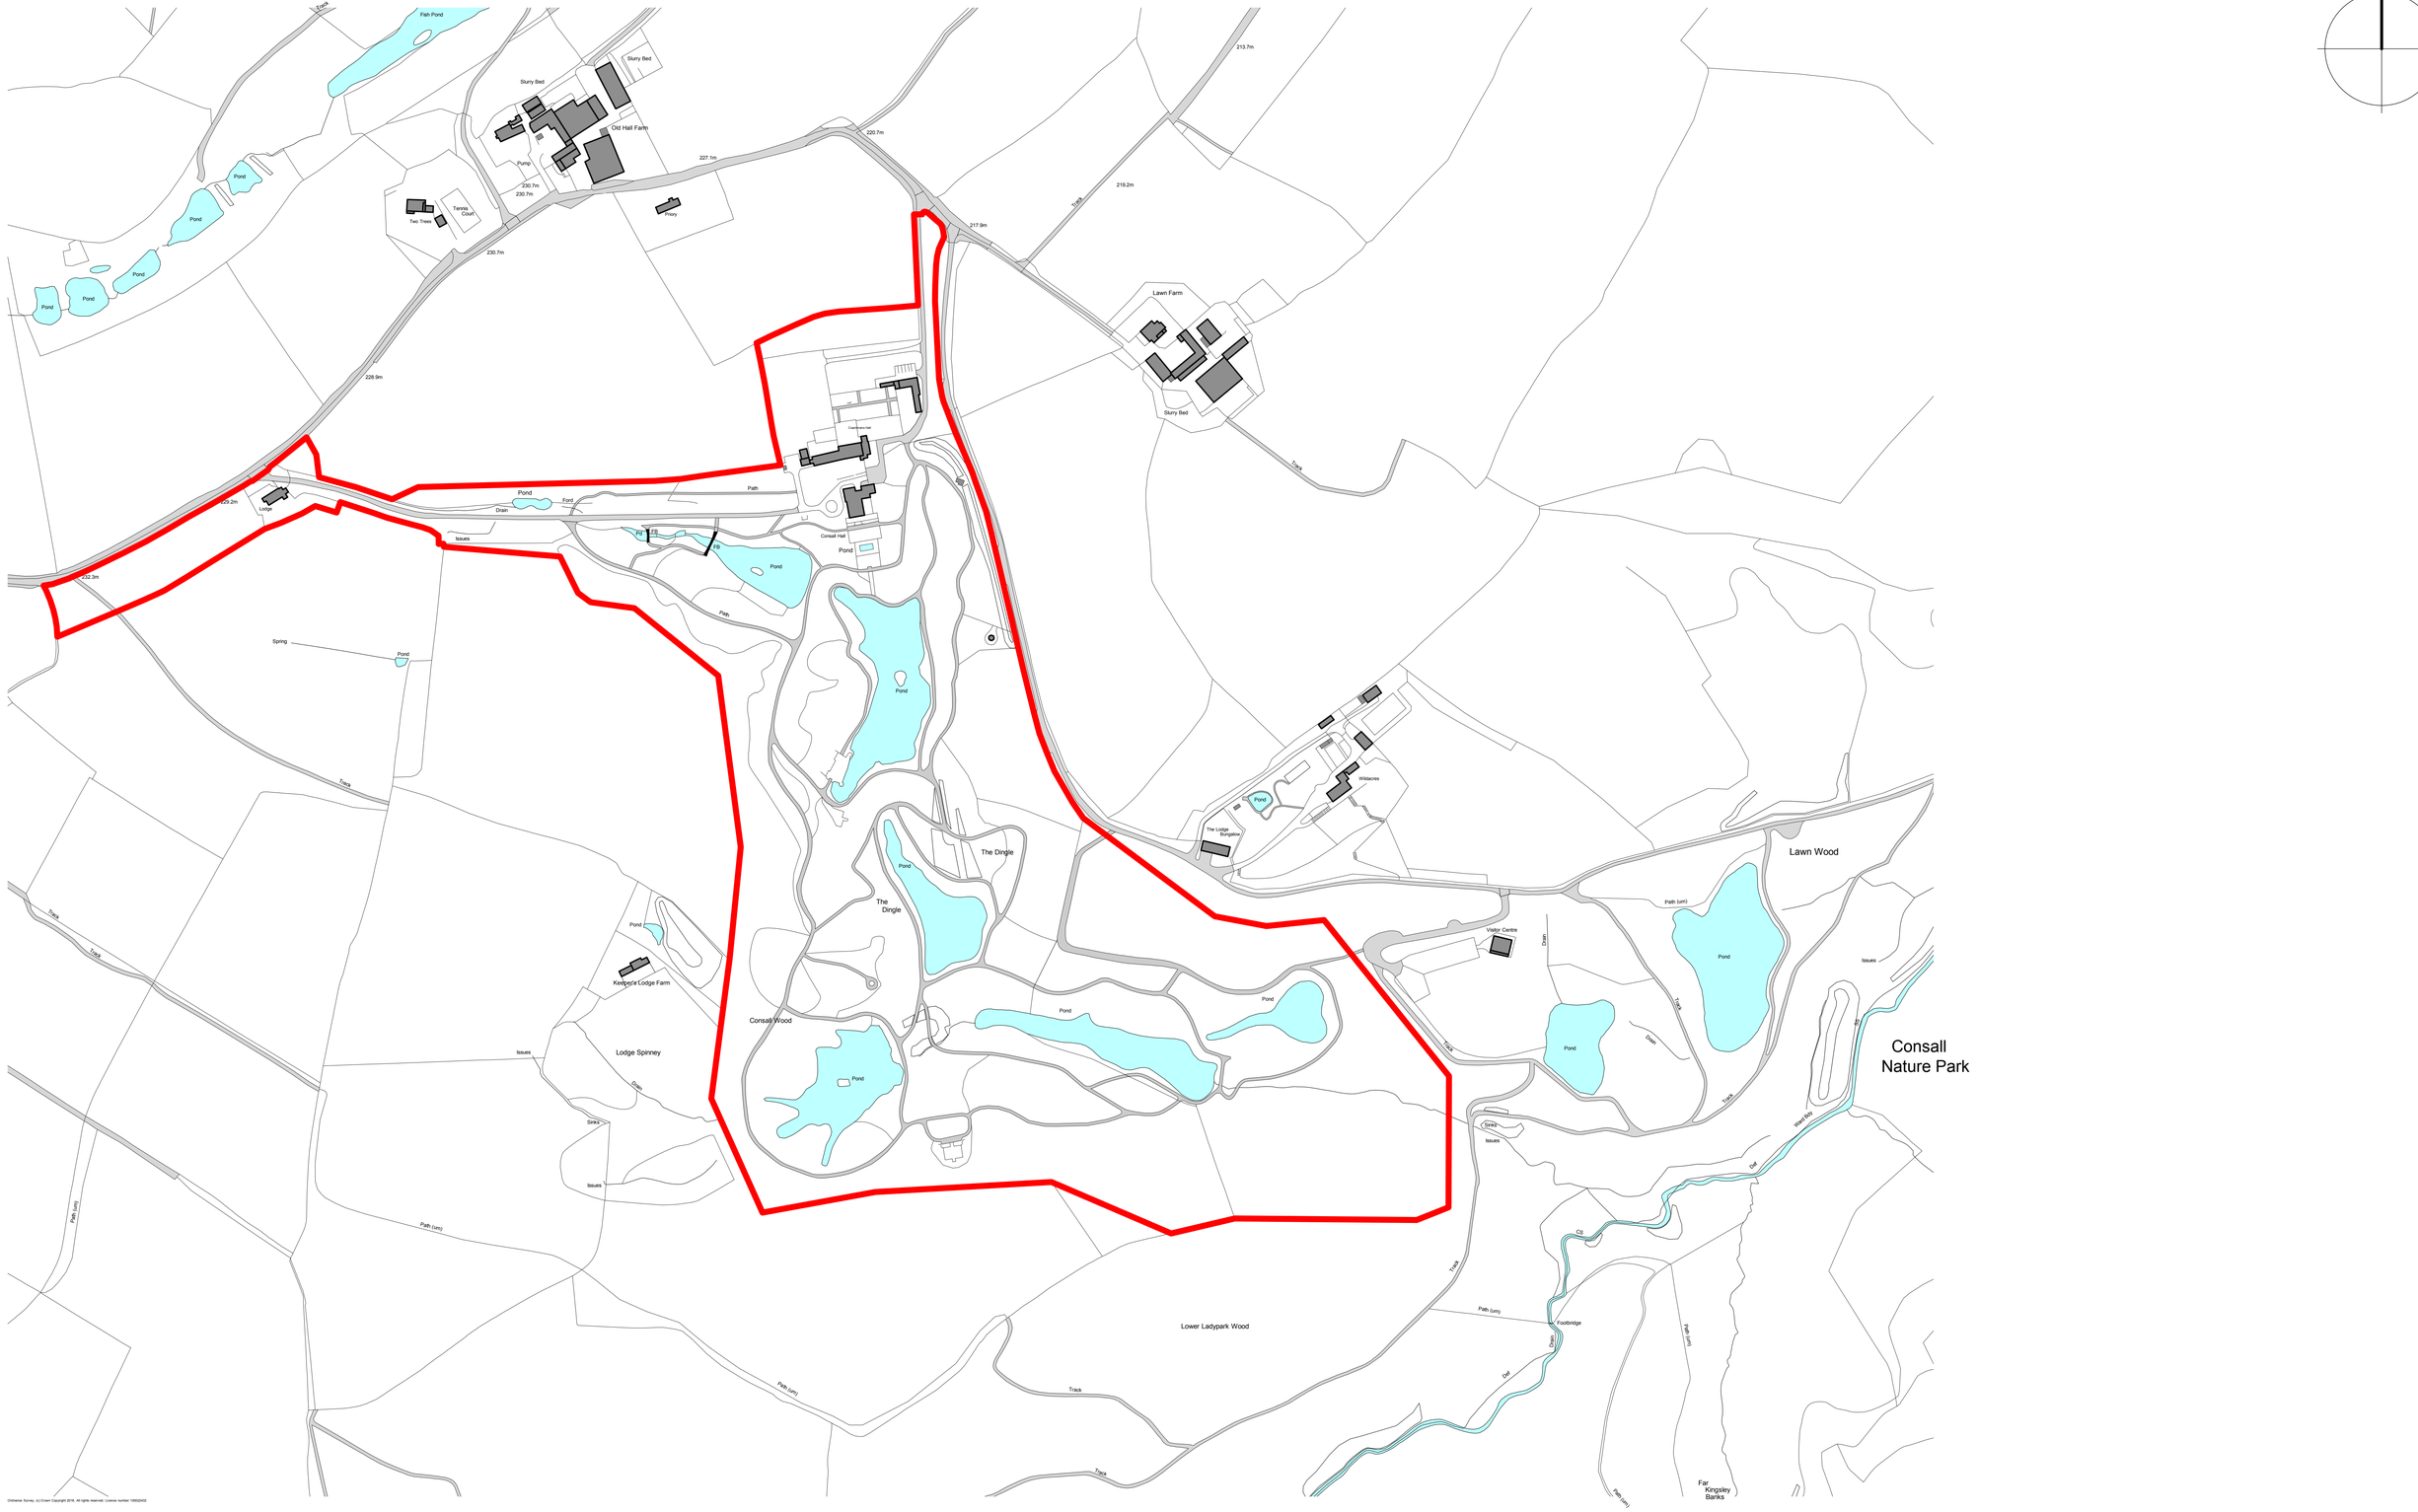


Ordnance Survey, (c) Crown Copyright 2018. All rights reserved. Licence number 100022432

Rev.	Date	Drawn	Description
-	-	-	-

ctd architects

Clerk Bank House
Clerk Bank
LEEK
Staffordshire
ST13 5HE

t : 01538 373477
f : 01538 386503
e : info@ctdarchitects.co.uk
w : www.ctdarchitects.co.uk

ctd architects © 2018

- This drawing is copyright.
- All dimensions to be checked on site before proceeding.
- Contractor must notify the architect of any discrepancies before proceeding.
- Contractor to check/adjust dimensions of new work to suit existing conditions. Do not assume existing structure or details are plumb, square or level.
- All drawings to be read in conjunction with all other consultants drawings and specs.

Client

-

Project
Consall Hall
Spa Resort &
Walled Garden Barn Wedding Venue

Scale 1:2500 | Size A1 | Drawn KL | Chk'd CH | Date 09/10/2018

Status
SURVEY DRAWING

Title
Site Location Plan

Job No. 1824 | Drawing No. AL01 | Rev. -

architects | historic building advisors | project managers | landscape & urban designers