
N

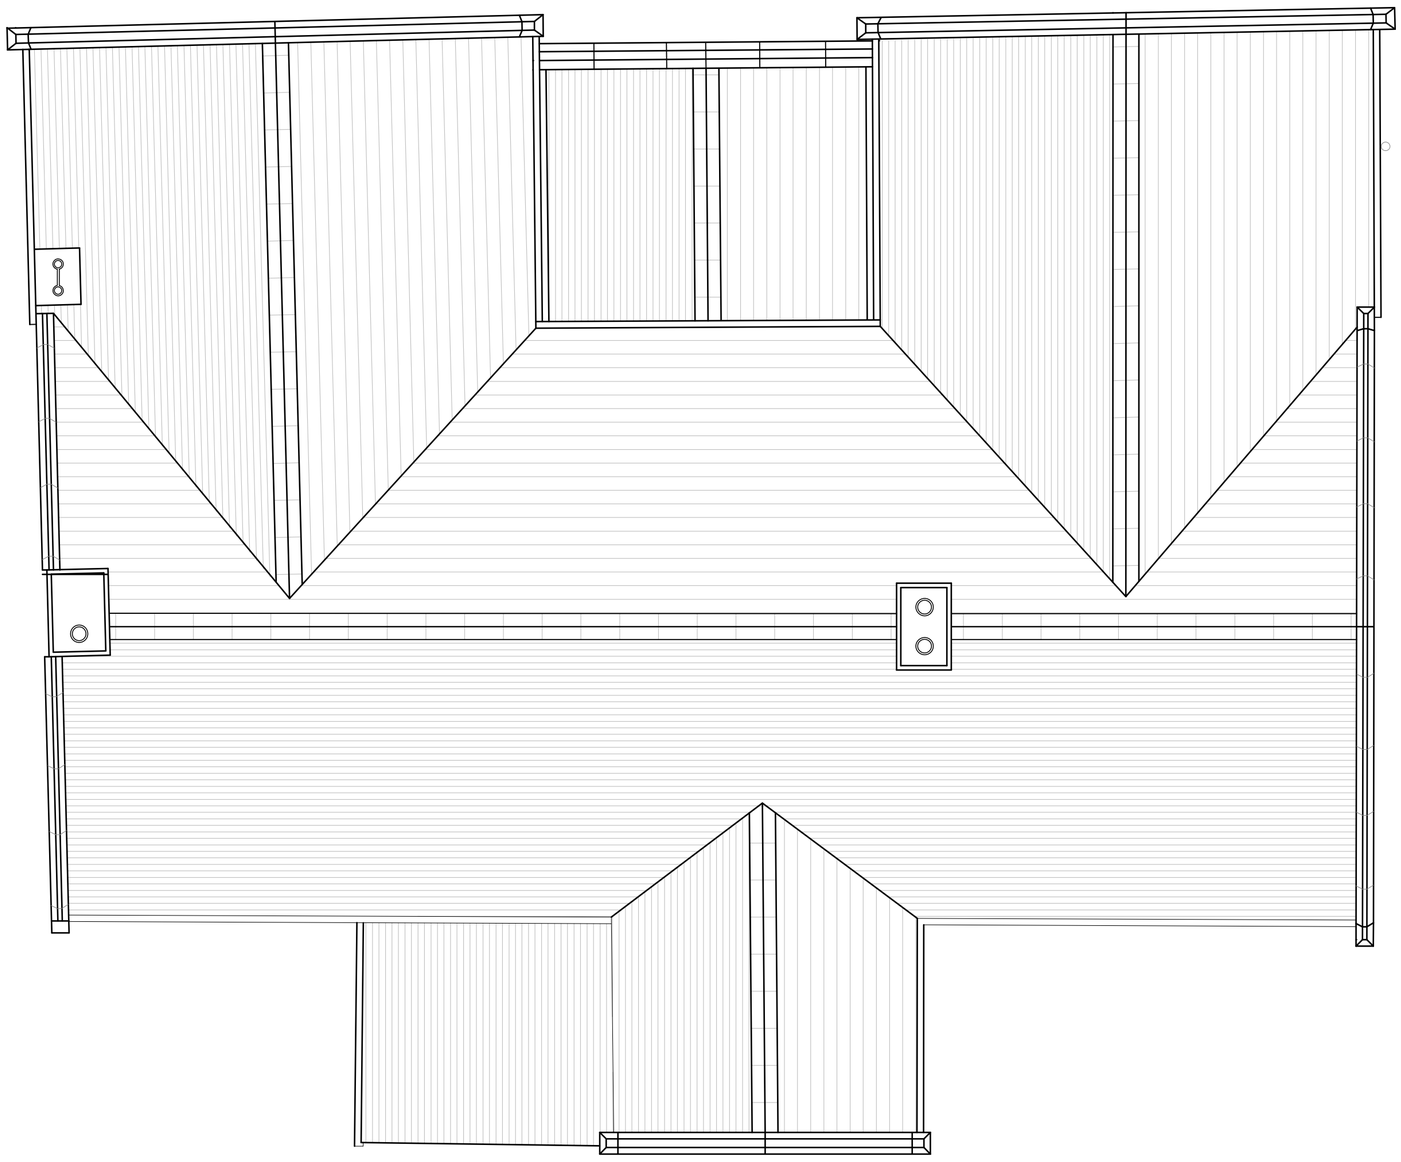


ATTIC PLAN

17th/ 18th-century

19th-century

20th-century

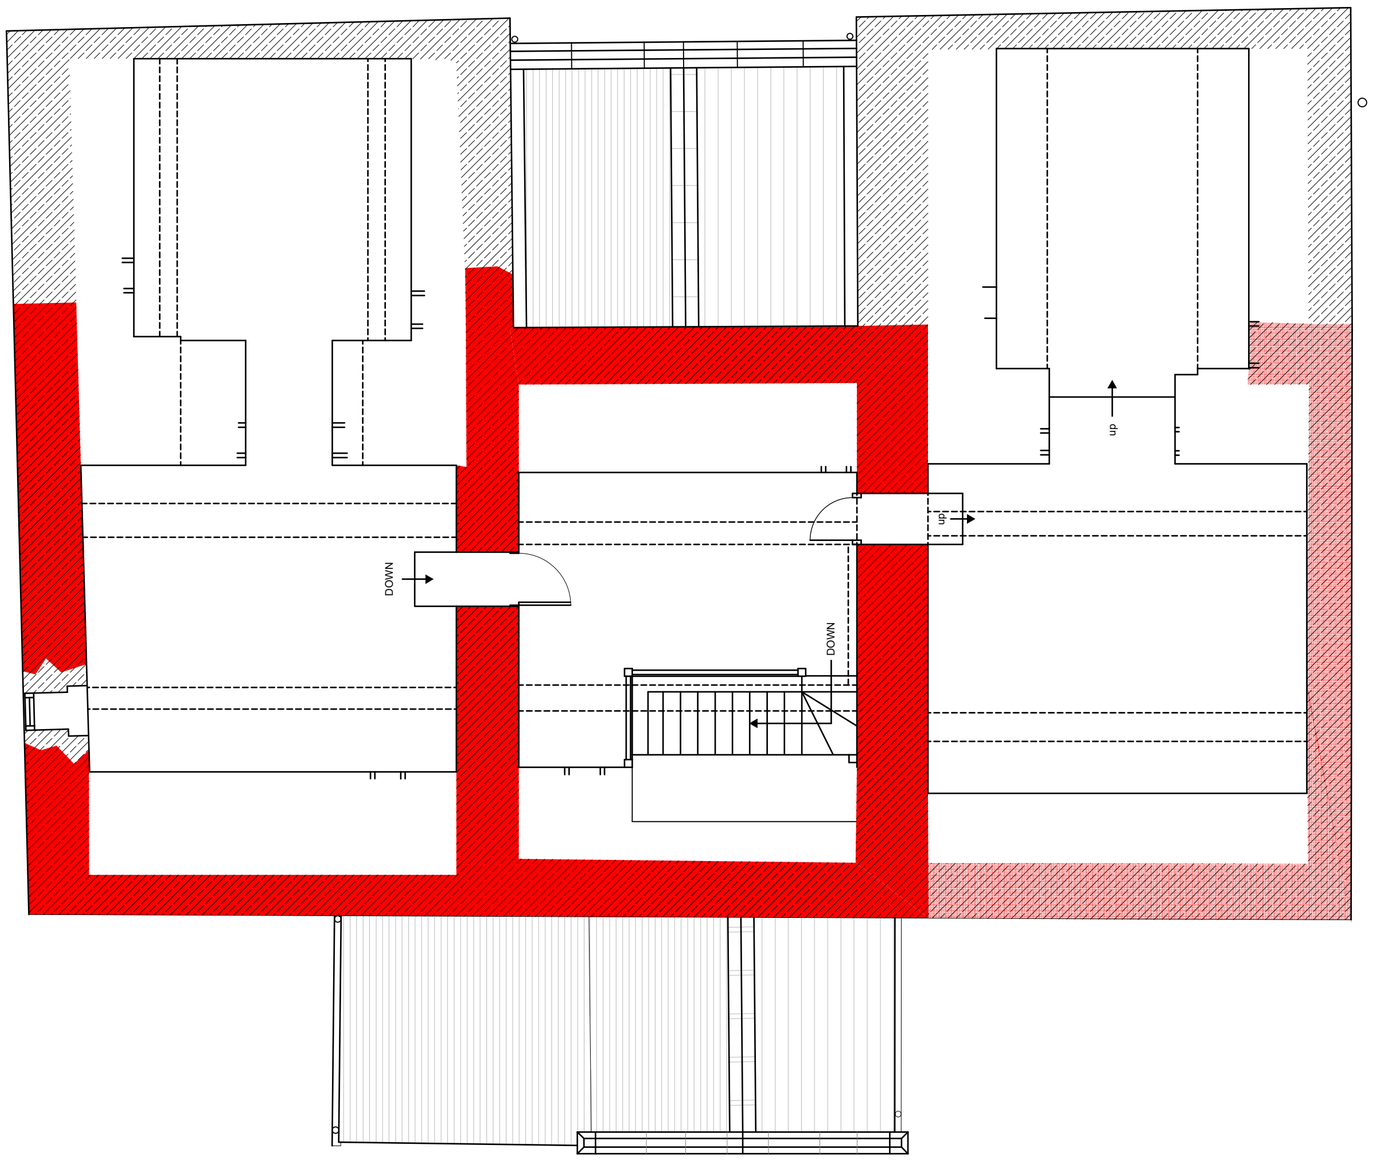

ATTIC FLOOR PLAN

0 1 2 3 4 5

Rev ID	Date	Comment
.	18/11/2019	First Issue
A	13/12/2019	Bulkhead altered at attic floor level
B	06/01/2020	Scale bar added and "do not scale" annotation removed for planning purposes

wood goldstraw yorath
ARCHITECTS QUANTITY SURVEYORS CDM CO-ORDINATORS
Churchill House, Regent Road, Stoke on Trent, ST1 3RH.
Tel: 01782 208000 Fax: 01782 208712 E-mail: info@woodgoldstraw.co.uk
www.woodgoldstraw.co.uk

Client.
MR S BEAUMONT

Project.
PROPOSED ALTERATIONS AT ROWLEY GATE FARM

Scale 1:50
Issue Date 06/01/2020
Sheet Size A1
Drawn JLL

Title.
MAIN HOUSE | Existng Attic Floor & Roof Plan

Drawing Number 3521-10-41B
/ (Revision)
Revison ID B

CAD file path:
X:\0 PROJECTS\3521 Beaumont, Mr S Snr\3521-10 Rowley Gate Farm\Design\Drawings & Docs \CAD\3521-10 HOUSE plns eles extg.bpn

Copyright. Wood Goldstraw Yorath LLP.
Contractors are to check all dimensions on site and refer any discrepancies to the Architect immediately. This drawing has been prepared for planning purposes only and to the best of our knowledge the original digital document is accurate at the stated scale. However, we cannot accept liability for the accuracy of third party data (OS mappings, topographical survey information, etc) used in the production of this document which we have relied upon in good faith. Key dimensions are noted for reference and any further specific dimensional information can be provided upon request.