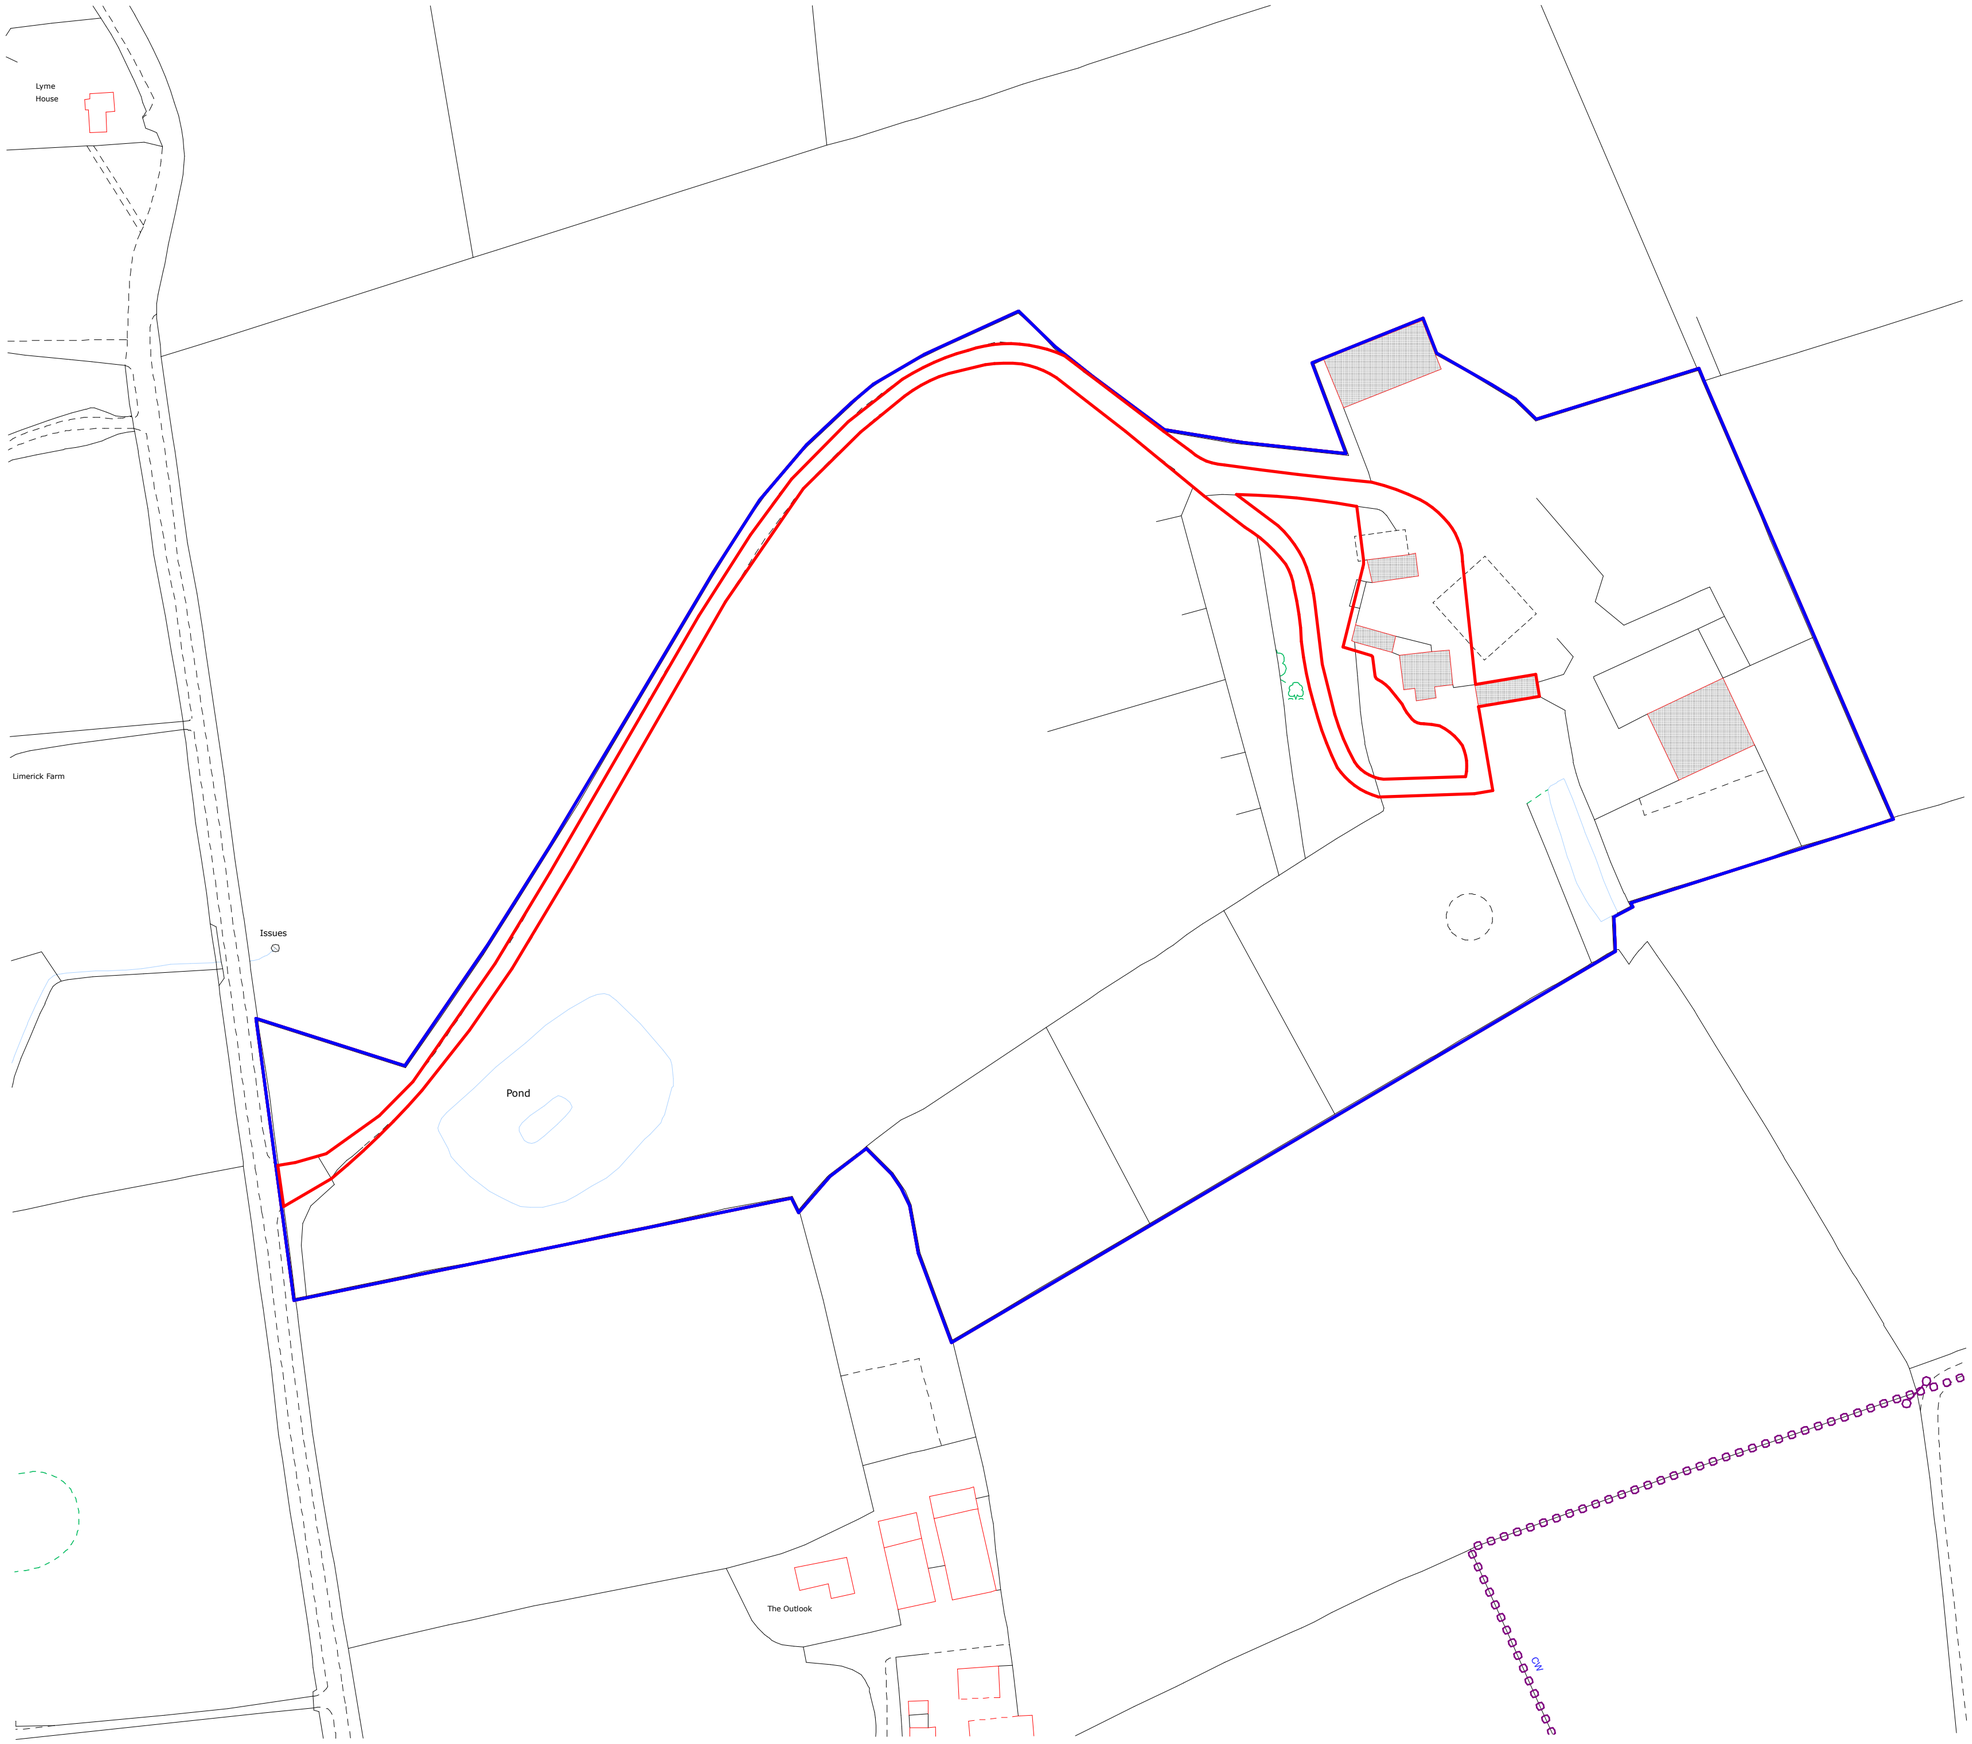


N

0 10 20 30 40 50

Rev ID	Date	Comment
A	18/11/2019	Red site boundary amended for ecology report
B	18/11/2019	Red site boundary amended for Planning & LBC Issue
C	06/01/2020	Scale bar added and "do not scale" annotation removed for planning purposes

wood goldstraw yorath
ARCHITECTS QUANTITY SURVEYORS CDM CO-ORDINATORS

Churchill House, Regent Road, Stoke on Trent, ST1 3RH.
Tel: 01782 208000 Fax: 01782 208712 E-mail: info@woodgoldstraw.co.uk
www.woodgoldstraw.co.uk

Client.
MR S BEAUMONT

Project.
PROPOSED ALTERATIONS AT ROWLEY GATE FARM

Scale	Issue Date
1:1250,	06/01/2020
Sheet Size: A2	Drawn: JLL

Title.
Site Location Plan

Drawing Number / (Revision)	Revison ID
3521-10-01C	C

CAD file path:
X:\0 PROJECTS\3521 Beaumont, Mr S Snn\3521-10 Rowley Gate Farm\Design\Drawings & Docs \CAD\3521-10 HOUSE plns eles prpd.pln

Copyright. Wood Goldstraw Yorath LLP.

Contractors are to check all dimensions on site and refer any discrepancies to the Architect immediately. This drawing has been prepared for planning purposes only and to the best of our knowledge the original digital document is accurate at the stated scale. However, we cannot accept liability for the accuracy of third party data (OS mappings, topographical survey information, etc) used in the production of this document which we have relied upon in good faith. Key dimensions are noted for reference and any further specific dimensional information can be provided upon request.