

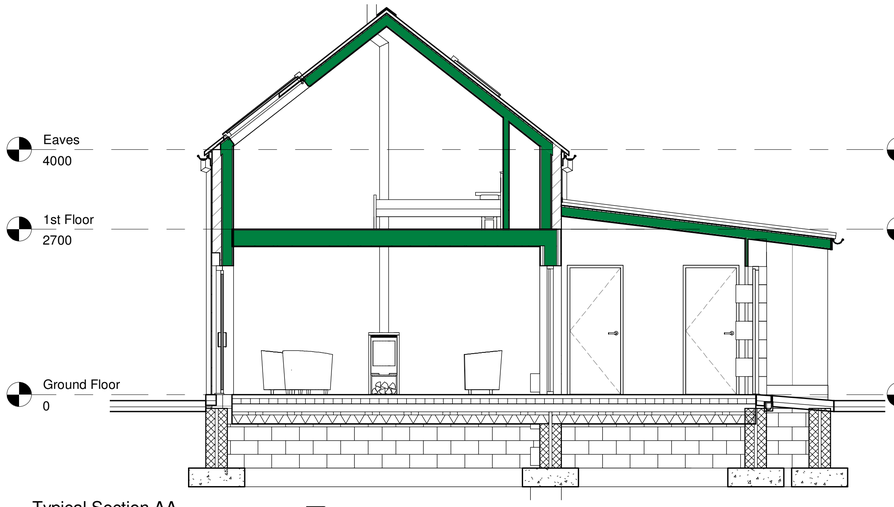


Typical Section AA
1 : 50

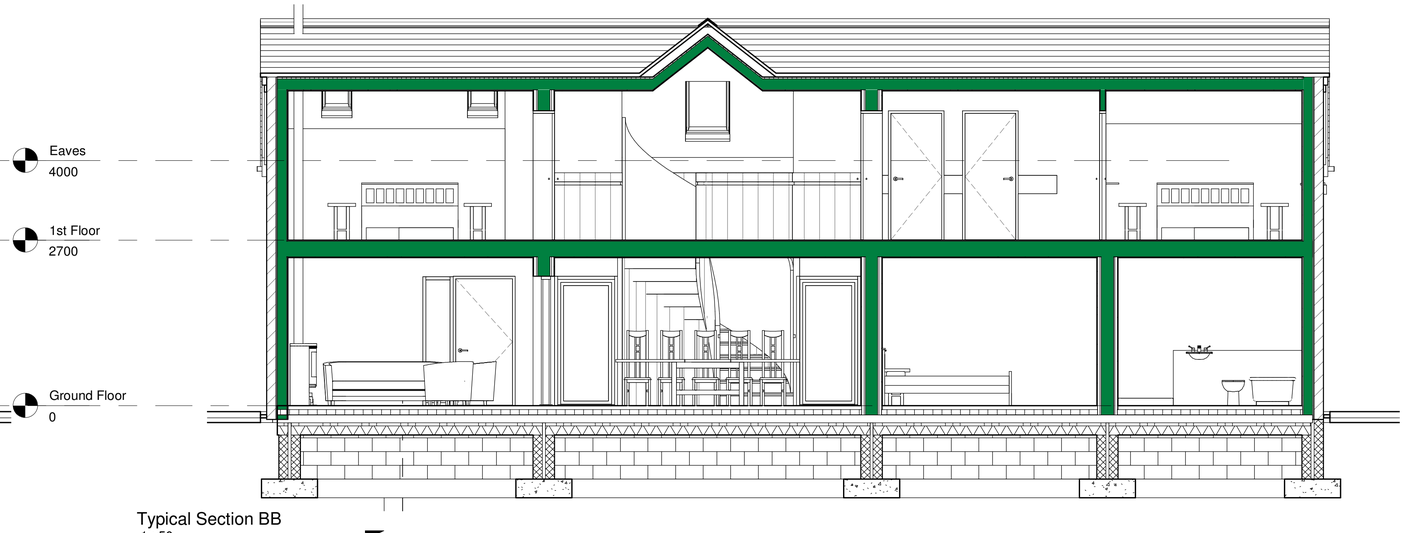


Typical Section BB
1 : 50

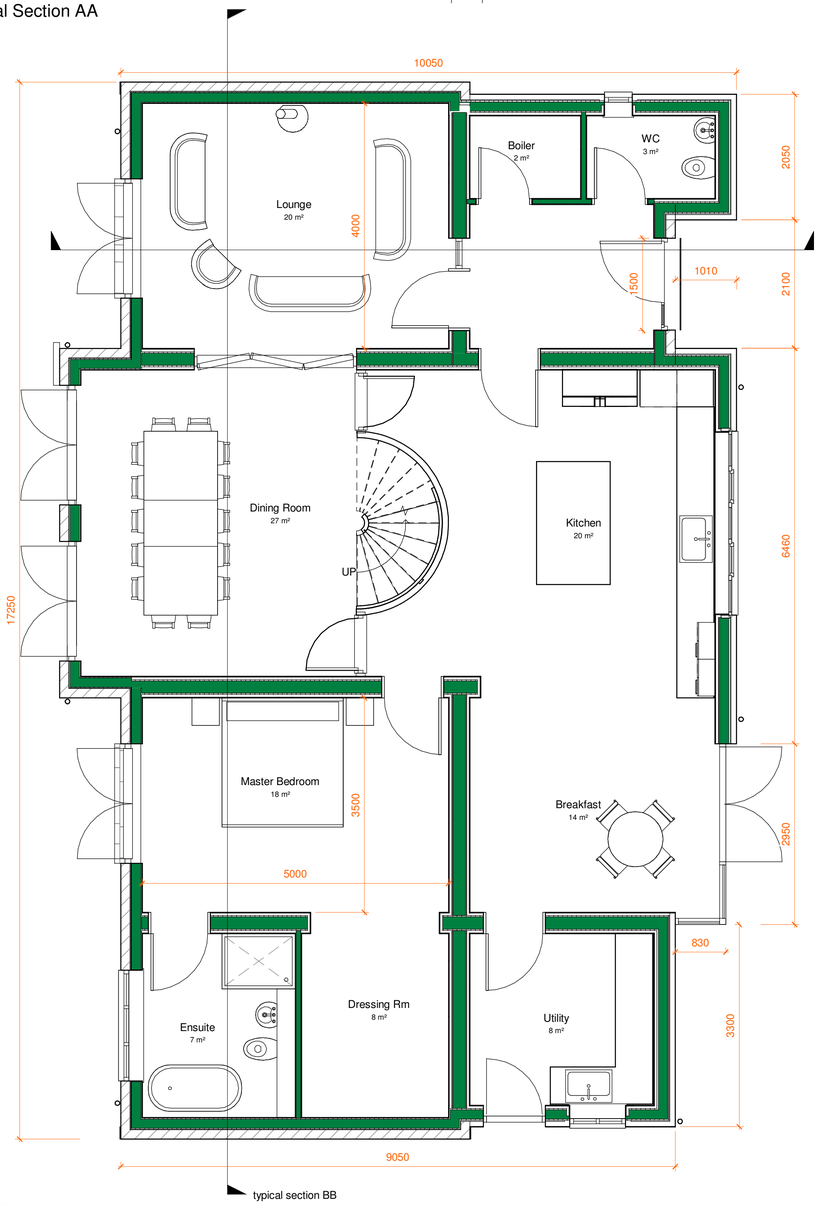

North

Ground Floor Plans
1 : 50

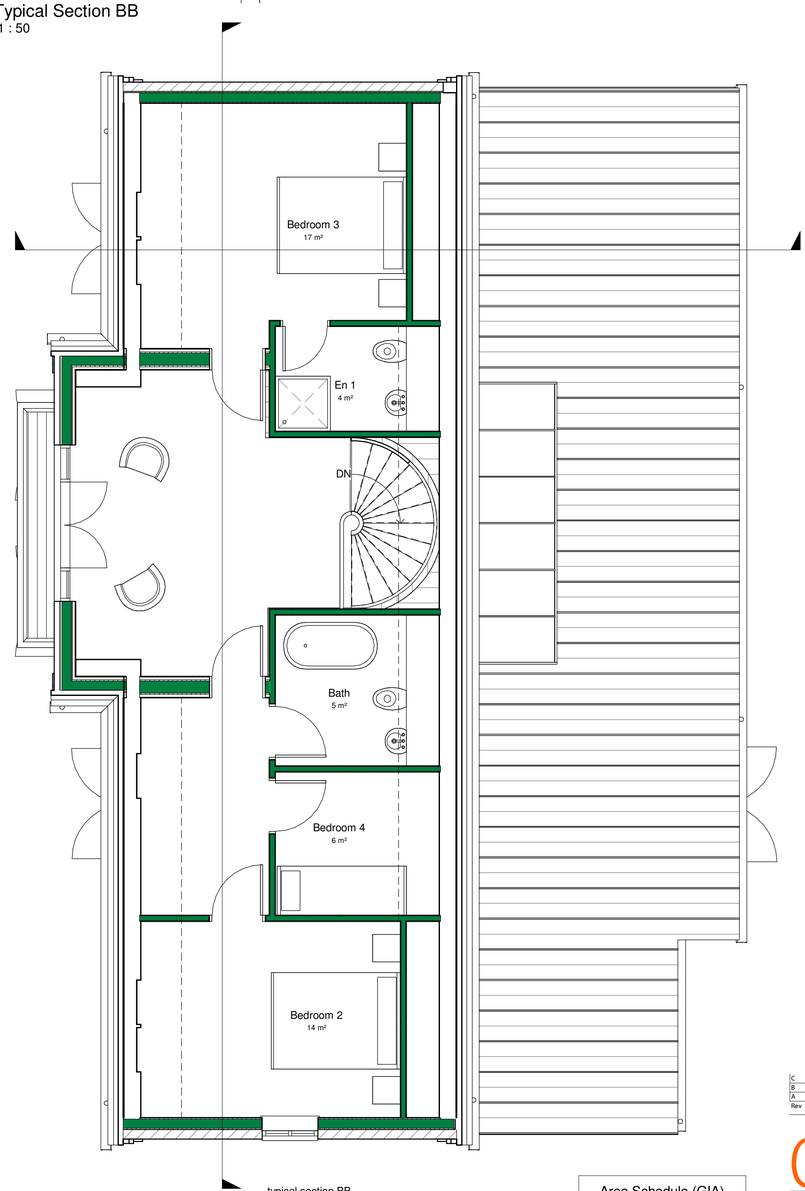

1st Floor
1 : 50

Area Schedule (GIA)	
Level	Area
Ground Floor	152 m²
1st Floor	61 m²
Total: 2	213 m²

Rev	Date	Drawn	Description
C	14/01/20	ED	NMA application to swap utility room door and window on south elevation
B	06/11/19	ED	visual appearance alteration following planning discussions.
A	19/08/19	SAT	roof lights changed. rear elevation gable window/door reduced.

ctd architects
Clerk Bank House
Clerk Bank
LEEK
Staffordshire
ST13 5HE
t : 01538 373477 e : info@ctdarchitects.co.uk
f : 01538 386503 w : www.ctdarchitects.co.uk

ctd architects © 2019
- This drawing is copyright.
- All dimensions to be checked on site before proceeding.
- Contractor must notify the architect of any discrepancies before proceeding.
- Contractor to check/adjust dimensions of new work to suit existing conditions. Do not assume existing structure or details are plumb, square or level.
- All drawings to be read in conjunction with all other consultants drawings and specs.

Client
Mr and Mrs Rhodes

Project
Trent Head Farm
Biddulph Moor

Scale 1 : 50 | Size A1 | Drawn ED | Chkd PR | Date 10/04/19

Status PLANNING

Title
Building A Plans and Sections

Job No 1833 | Drawing No A103 | Rev. C