
NATIONAL MAP CENTRE

OS Plan B&W

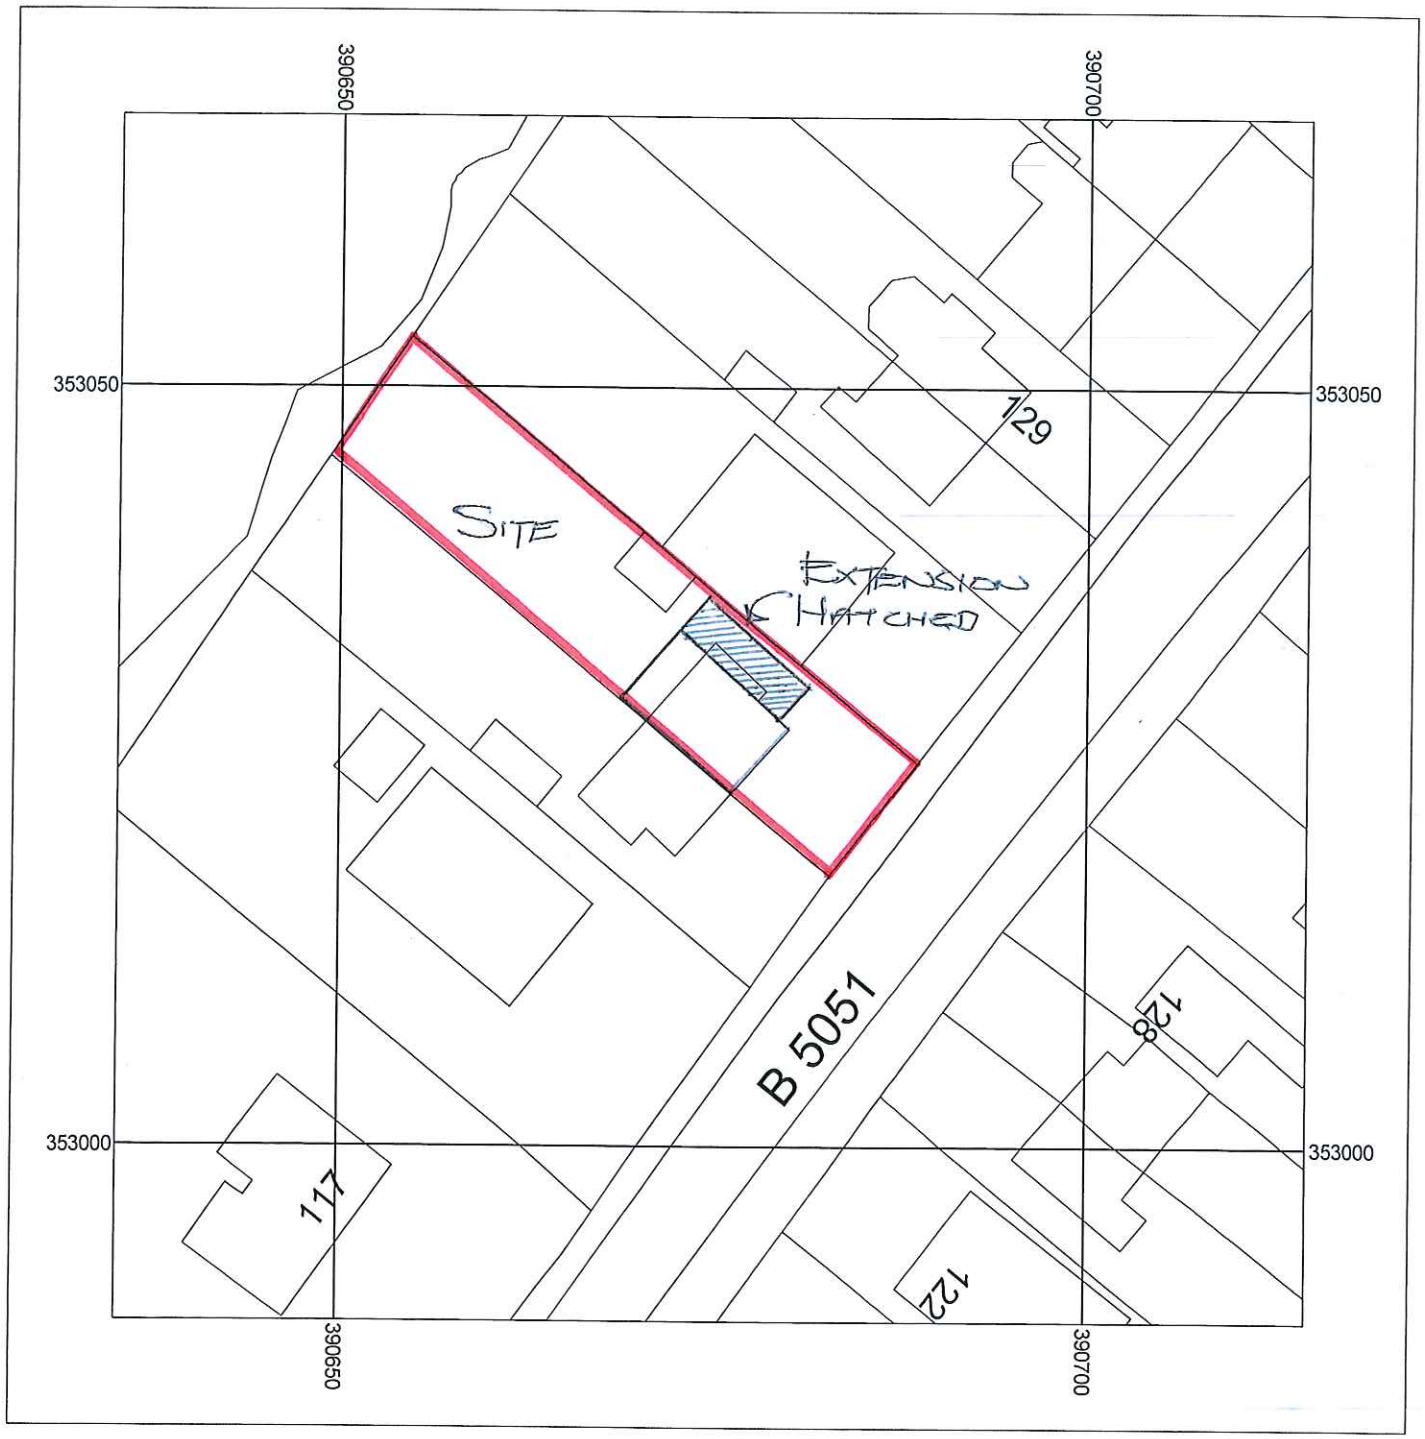

Metres
0 2.5 5 10 15 20 25

Scale: 1:500

Map data

123 High Lane
Brown Edge
Stoke-on-trent
ST6 8RT

Supplied by:	National Map Centre
License number:	100031961
Produced:	29/04/2019
Serial number:	2108545

Plot centre co-ordinates:	390675,353028
Download file:	rjohston 123highln500.;
Project name:	rjohston_123highln500

© Crown copyright and database rights 2019. OS 100031961