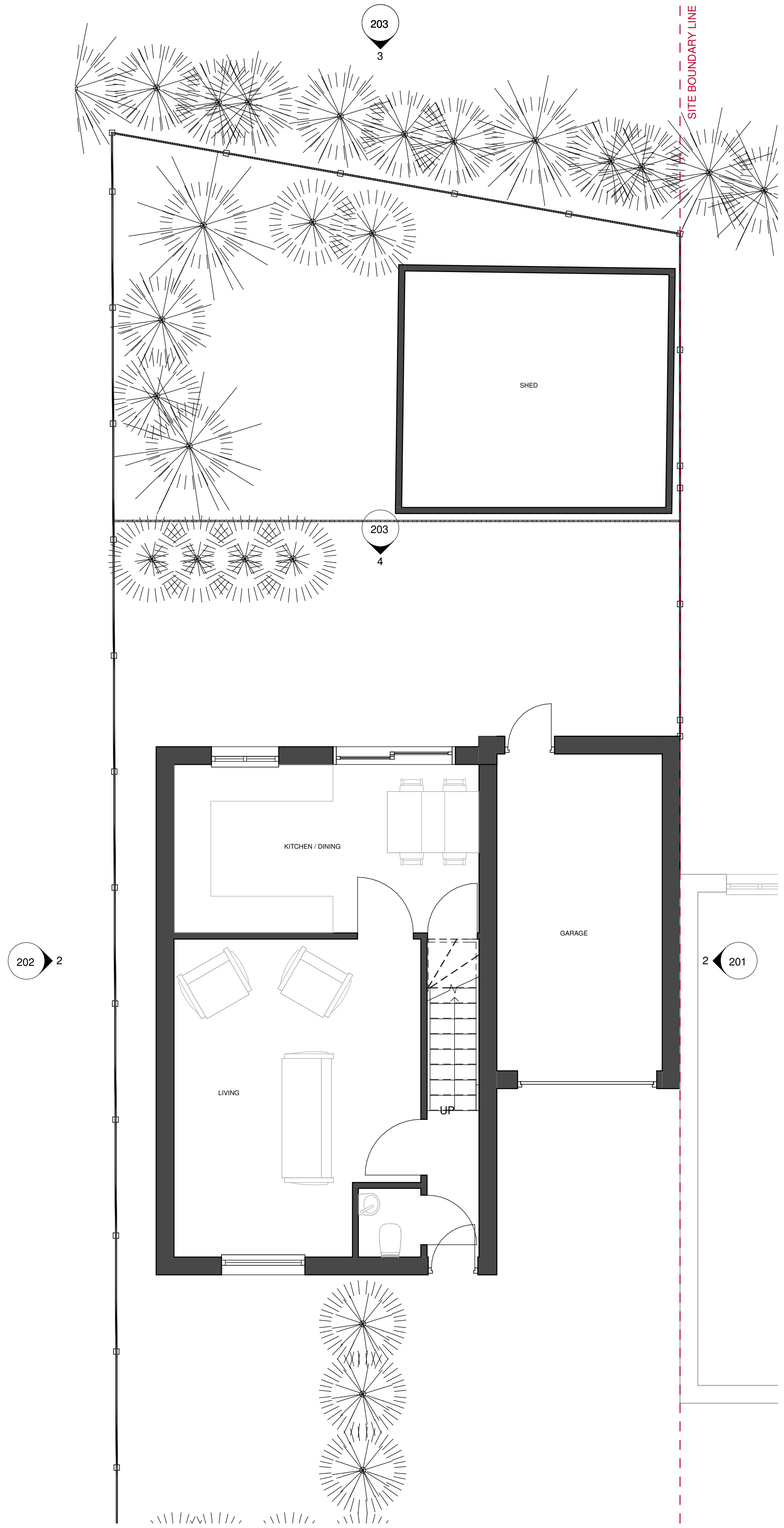

00 Ground Floor - Existing

1 : 50

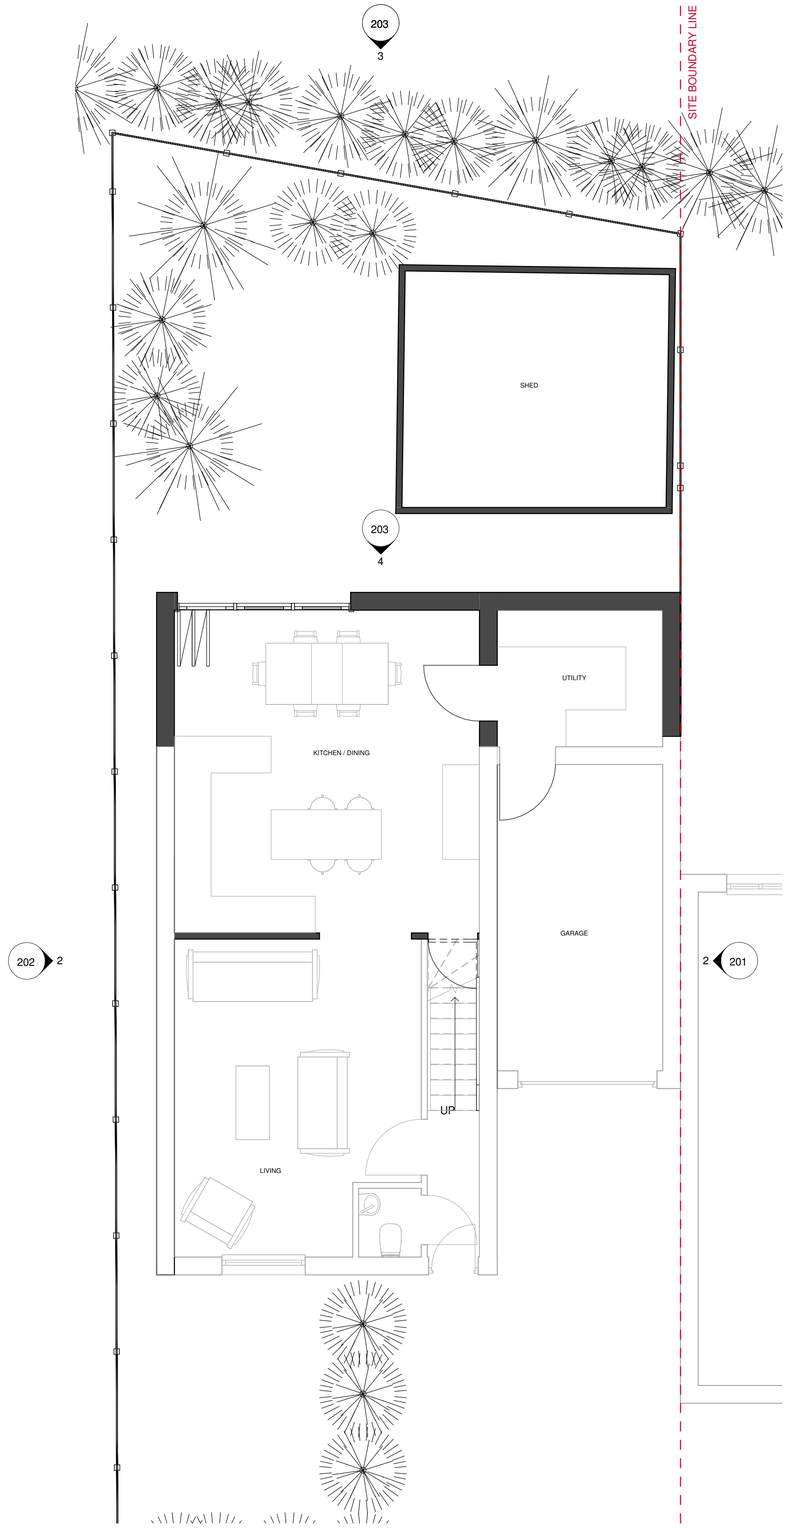

00 Ground Floor - As Proposed

1 : 50

No dimensions to be scaled from drawing except for the purposes of Planning Applications. The contractor should check all dimensions on site. It is the contractors responsibility to ensure compliance with Building Regulations.

Client's Name
Mr & Mrs Clowes

Job Title
16 Milltown Way, Leek, Staffordshire.

Drawing Title
00 Ground Floor Plan - Existing & Proposed

Scale
0.5 0 0.5 1 1.5 2 2.5 m
Scale 1:50@A1

Drawn	Checked	Date
EC	-	28/01/20

Role	Number	Rev
A	100	

Status
PLANNING

Rev	Date	Revision Details	Dr	Ch

CAD Plot Date:27/01/2020 17:30:22