

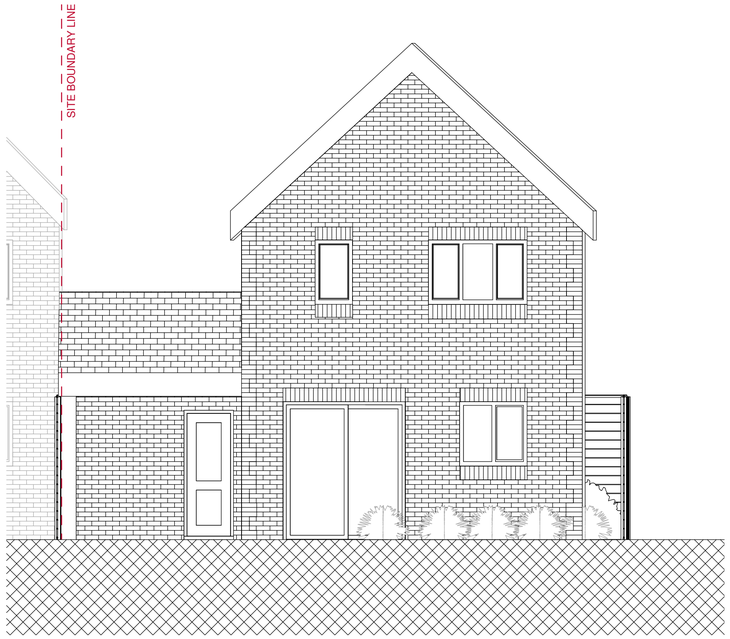



West Elevation As Existing - Inside of Boundary
1 : 50

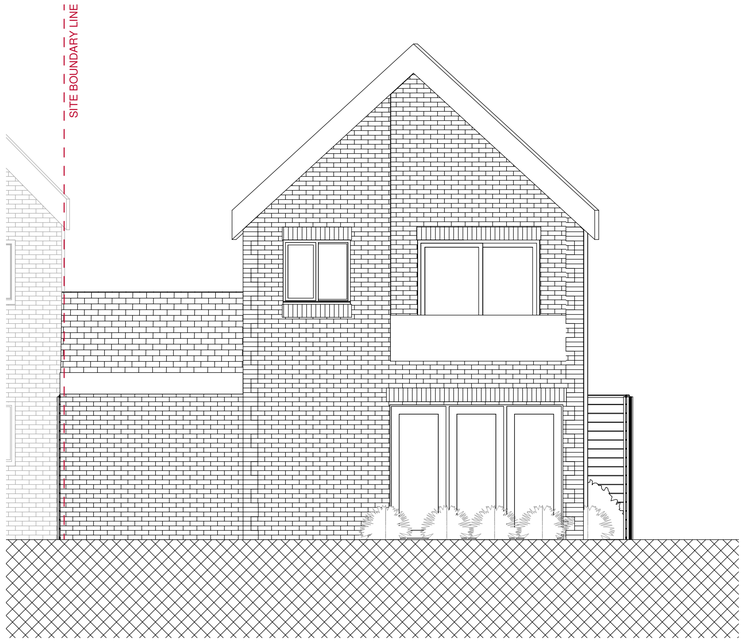

West Elevation - As Proposed - Inside of Boundary
1 : 50

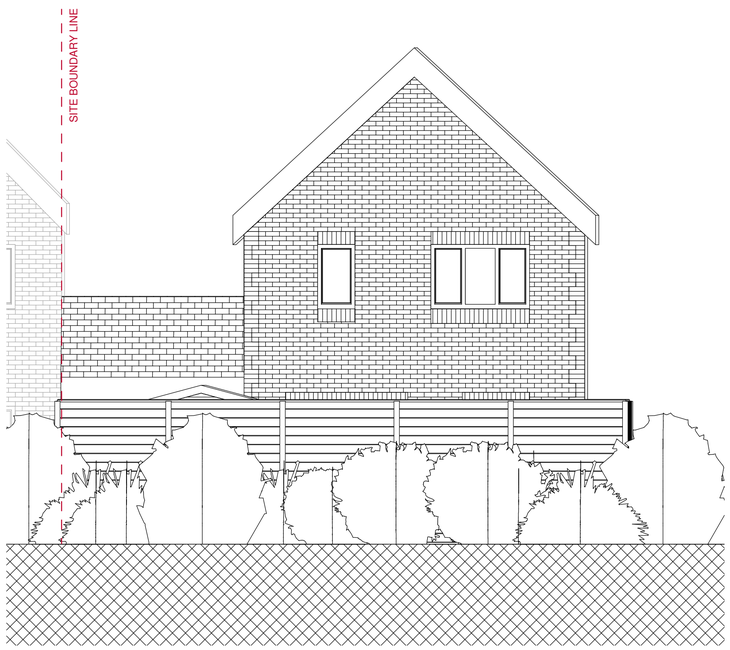

West Elevation As Existing
1 : 50

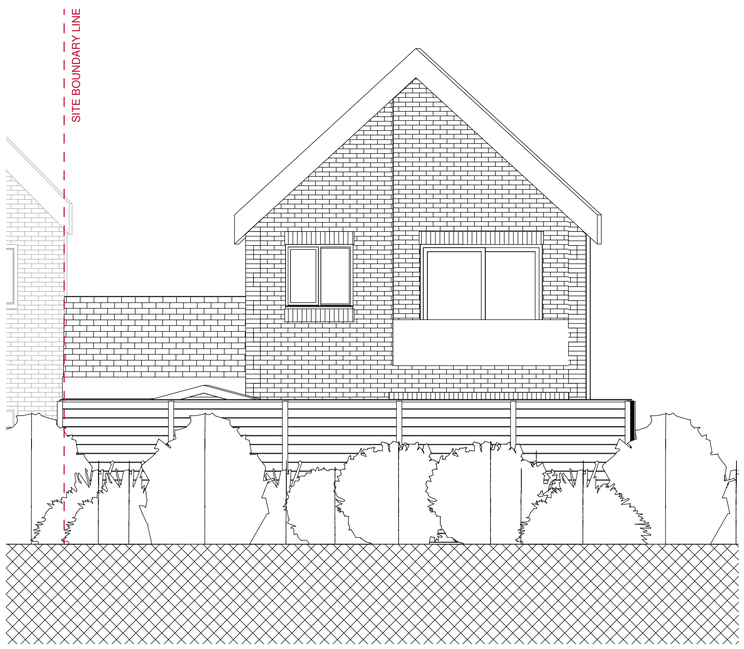

West Elevation - As Proposed
1 : 50

Client's Name
Mr & Mrs Clowes

Job Title
16 Milltown Way, Leek, Staffordshire.

Drawing Title
West Elevation - Existing & Proposed

Scale
0.5 0 0.5 1 1.5 2 2.5 m
Scale 1:50@A1

Drawn	Checked	Date
EC	-	28/01/20

Role	Number	Rev
A	203	

Status
PLANNING

Rev	Date	Revision Details	Dr	Ch

CAD Plot Date:27/01/2020 17:49:10

No dimensions to be scaled from drawing except for the purposes of Planning Applications. The contractor should check all dimensions on site. It is the contractors responsibility to ensure compliance with Building Regulations.