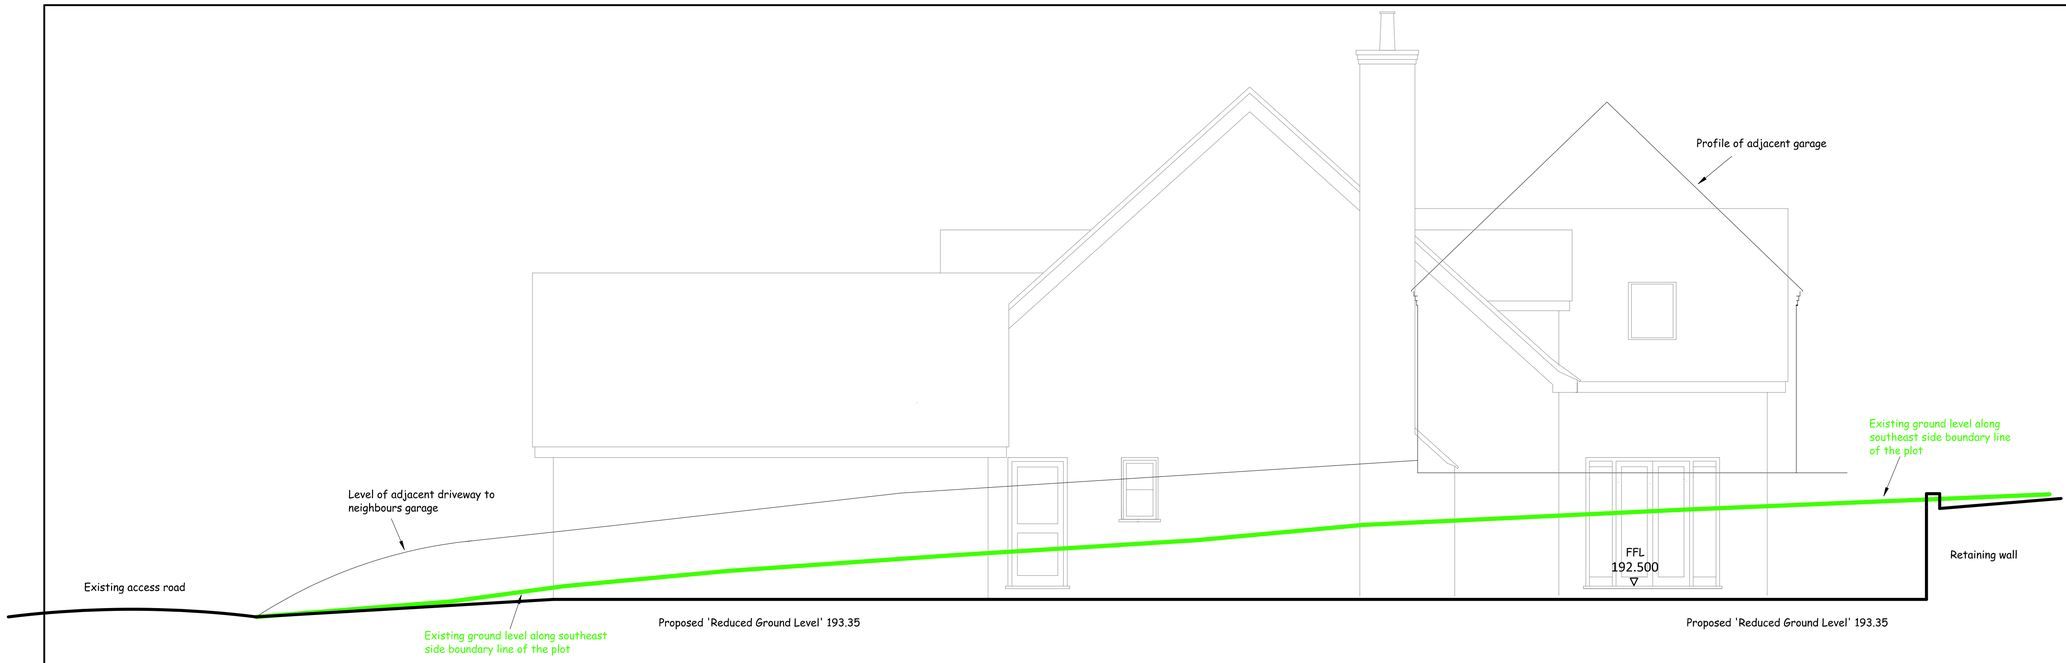

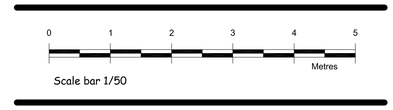

EXISTING AND PROPOSED GROUND LEVELS ALONG SPECIFIC LINES

(SEE DRAWING 19/487/11 FOR KEY)



EXISTING AND PROPOSED GROUND LEVELS ALONG SPECIFIC LINES

(SEE DRAWING 19/487/11 FOR KEY)

Nigel Forrester MCIOB
Building Design Services

ILETT HOUSE, SMITHY BANK, ALTON, STAFFS, ST10 4AD
TEL 01538 702164

www.nigelforrester.co.uk

Mr R Spooner

Proposed new dwelling
Park Drive
Cheadle
Stoke-on-trent

Cross sections
Drawing No 19/487/14
Scale 1/50 @ A1