



Scale bar 1/50

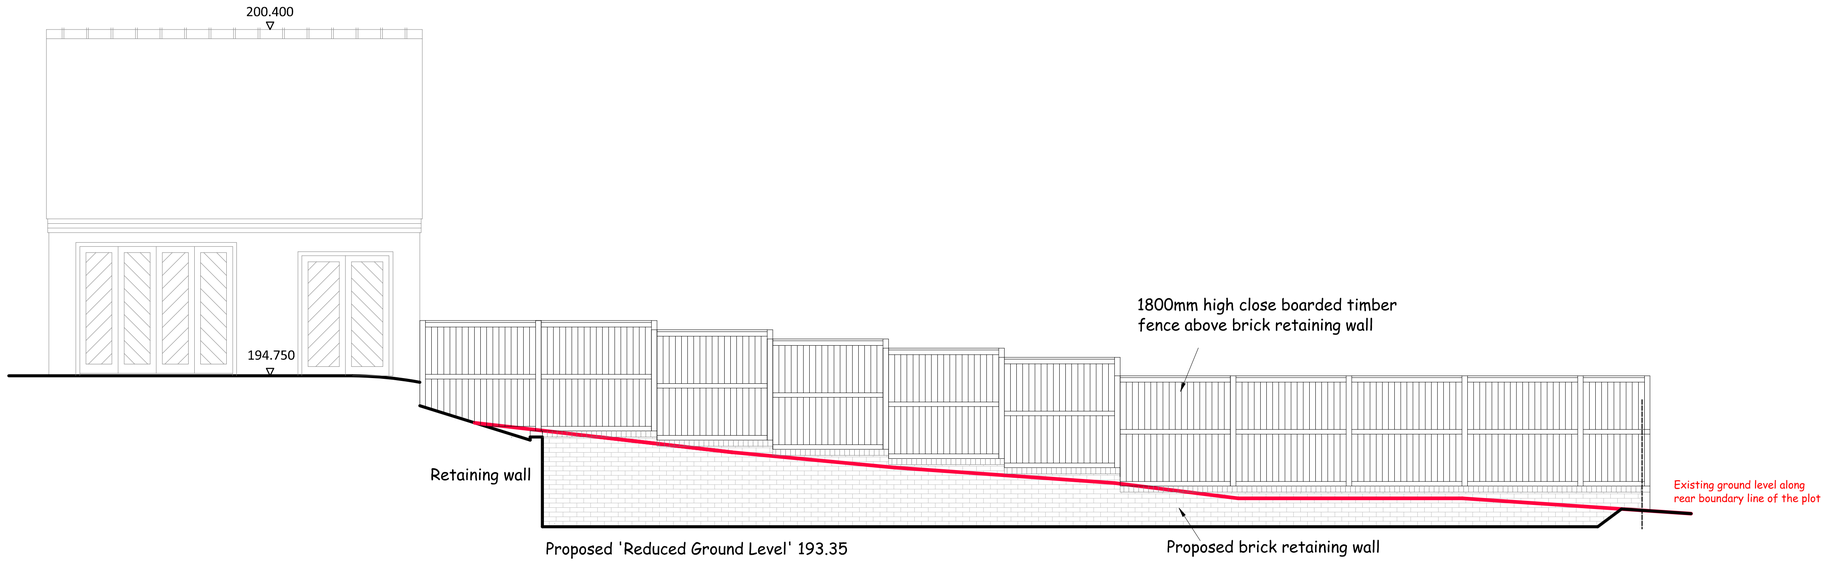


RETAINING WALL AND FENCE ALONG SOUTHWEST PLOT BOUNDARY



Close boarded fence

Nigel Forrester MCIOB
Building Design Services

ILETT HOUSE, SMITHY BANK, ALTON, STAFFS, ST10 4AD
TEL 01538 702164

www.nigelforrester.co.uk

Mr R Spooner

Proposed new dwelling
Park Drive
Cheadle
Stoke-on-trent

Landscaping
Drawing No 19/487/17
Scale 1/50 @ A1