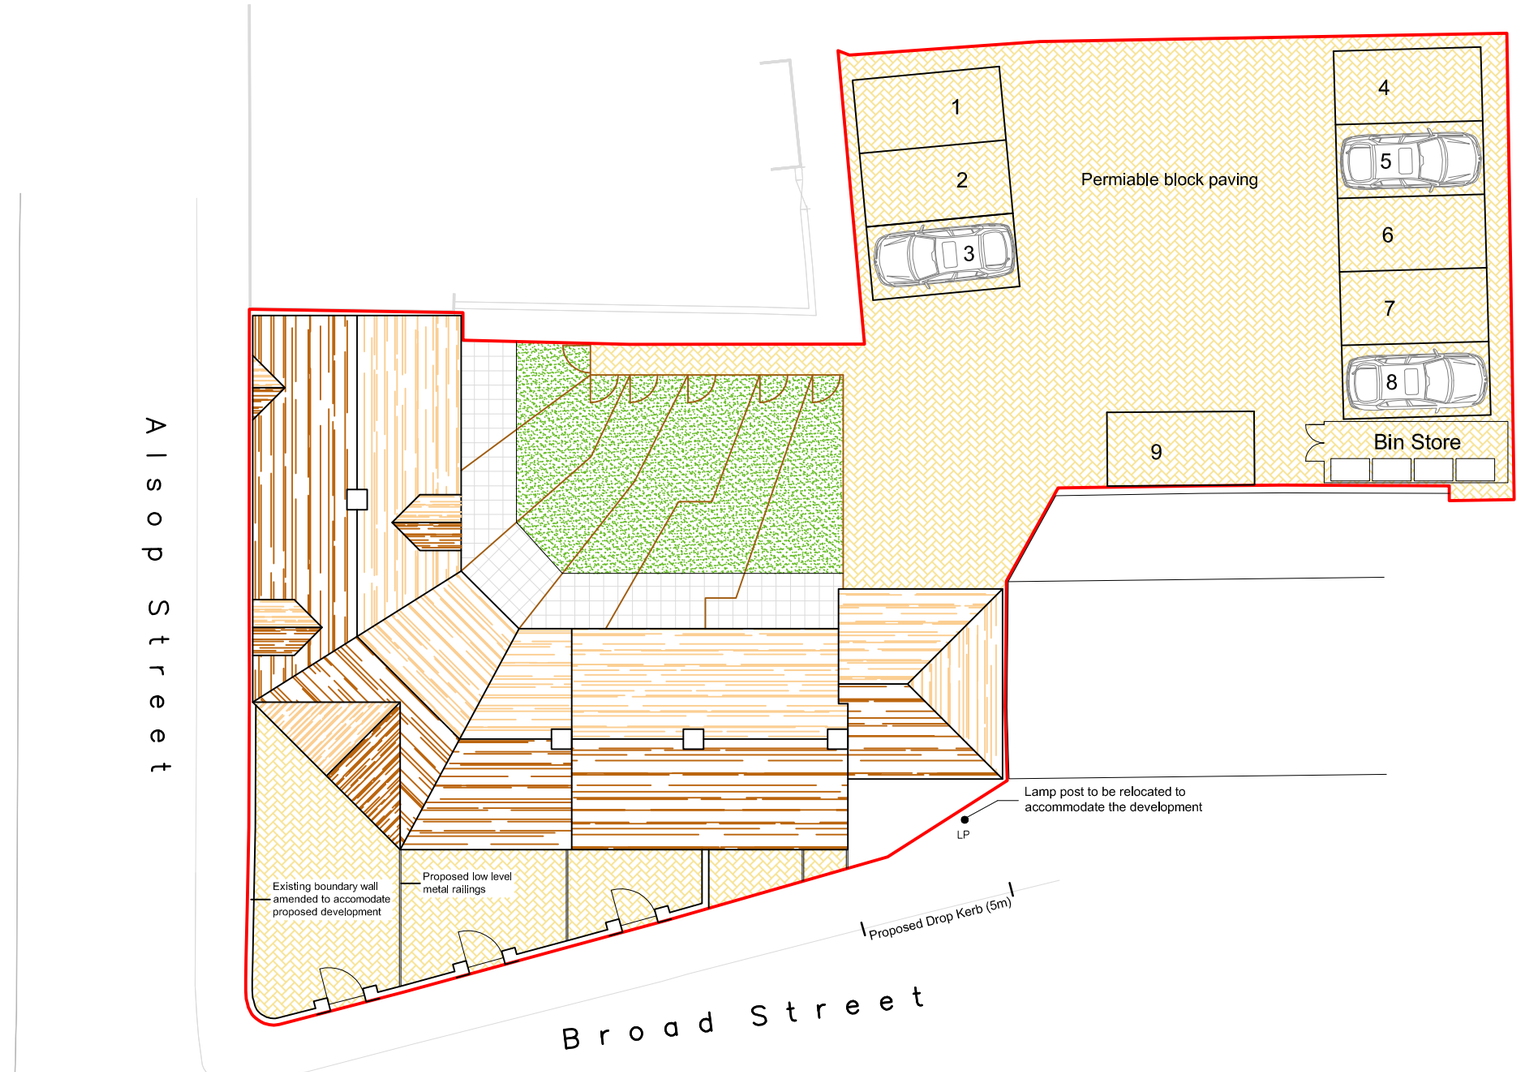


Block Plan

Revision	Description	Date	By
A	Roof plan amended to include new gable to Alsop/Broad Street corner, hip roof to unit 1 and chimneys added	26/05/2016	SJL

jonathancornesassociates
chartered building surveyors
understanding your needs

Client: Mr R Hoskins

Project: Broad Street - Residential Planning

Drawing: Proposed Block Plan

Set up size:	A3		
Scale:	1/200	Drawn by:	SJL
Date:	15/03/2016	Checked by:	ST Date: 15/03/2016
Drawing Number:	C1615/02	Revision:	A