
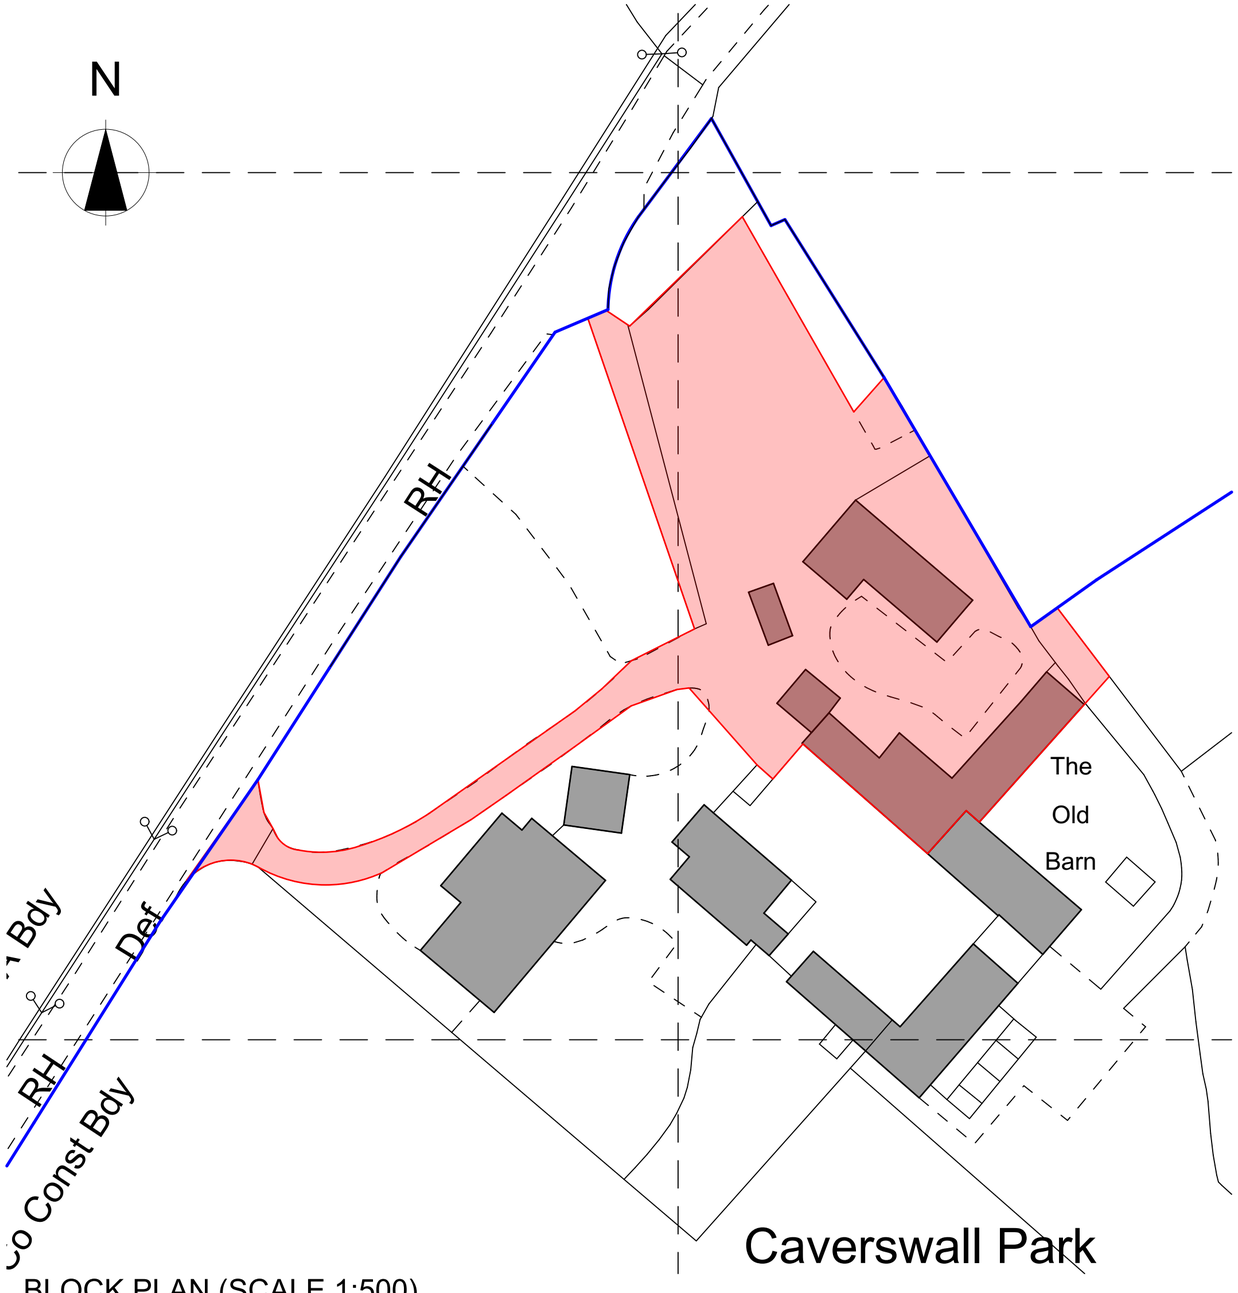


BLOCK PLAN (SCALE 1:500)

Ordnance Survey (c) Crown Copyright 2015. All rights reserved. Licence number 100022432

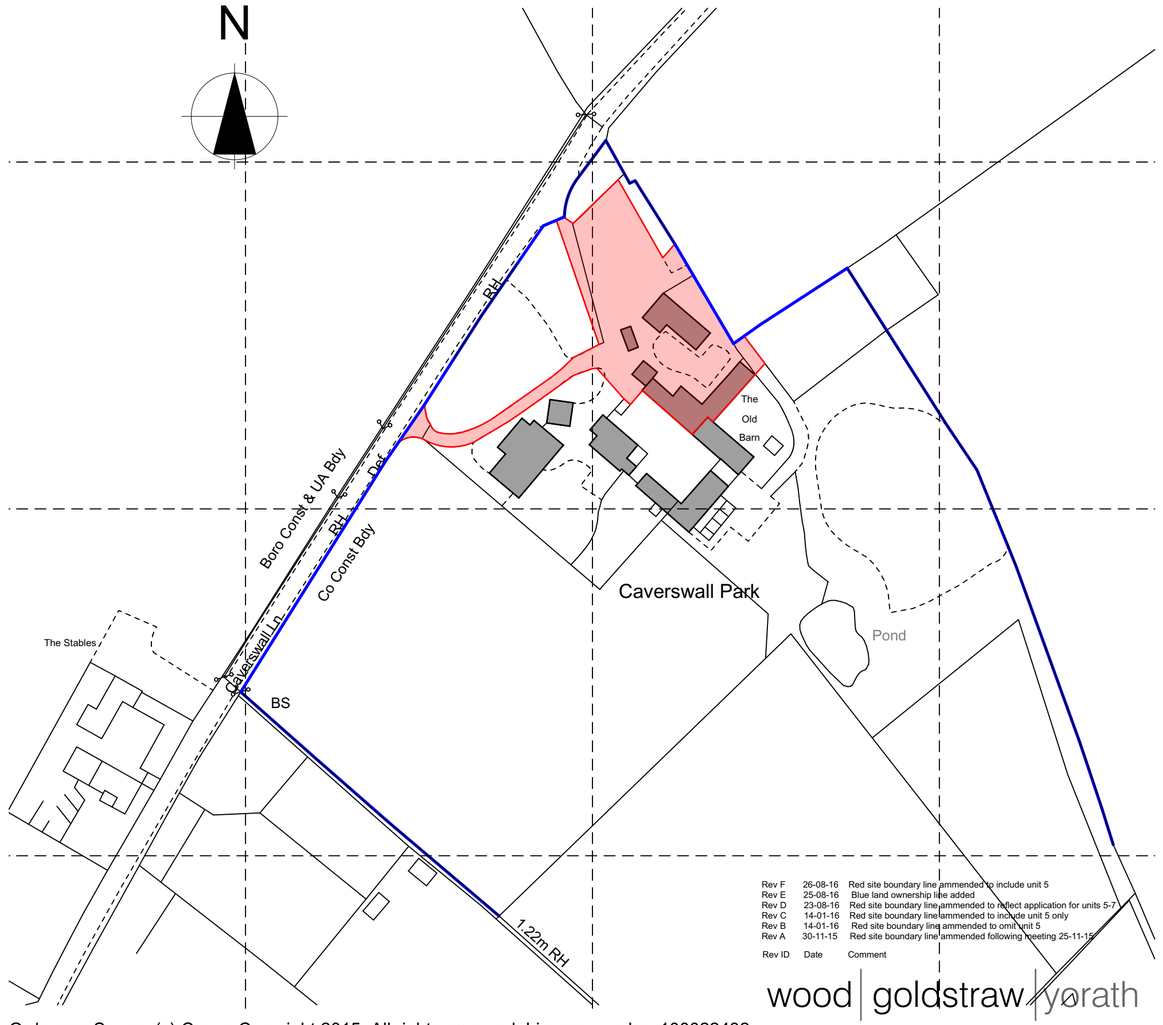

Ordnance Survey (c) Crown Copyright 2015. All rights reserved. Licence number 100022432

LOCATION PLAN (SCALE 1:1000)

Rev ID	Date	Comment
Rev F	26-08-16	Red site boundary line ammended to include unit 5
Rev E	25-08-16	Blue land ownership line added
Rev D	23-08-16	Red site boundary line ammended to reflect application for units 5-7
Rev C	14-01-16	Red site boundary line ammended to include unit 5 only
Rev B	14-01-16	Red site boundary line ammended to omit unit 5
Rev A	30-11-15	Red site boundary line ammended following meeting 25-11-15

wood | goldstraw | yorath
ARCHITECTS QUANTITY SURVEYORS CDM CO-ORDINATORS
Churchill House, Regent Road, Stoke on Trent, ST1 3RH.
Tel: 01782 208000 Fax: 01782 208712 E-mail: info@woodgoldstraw.co.uk
www.woodgoldstraw.co.uk

Client.
MRS J EVEREST YOUNG

Project.
REDEVELOPMENT OF
CAVERSWALL PARK FARM

Scale	Issue Date
1:500, 1:1250, 1:1000	31/01/2020
Sheet Size: A2	Drawn: ??

Title.
EXISTING BLOCK PLAN

Drawing Number	/ (Revision)	Revison ID
4184-01-01		F

CAD file path:
X:\0 PROJECTS\4184 Julie Everist Young\4184-01 Caverswall Park Farm\Design\4184-01 NEW BUILD LOCATION PLAN.pln

Copyright. Wood Goldstraw & Yorath.
Contractors are to check all dimensions on site and refer any discrepancies to the Architects immediately.