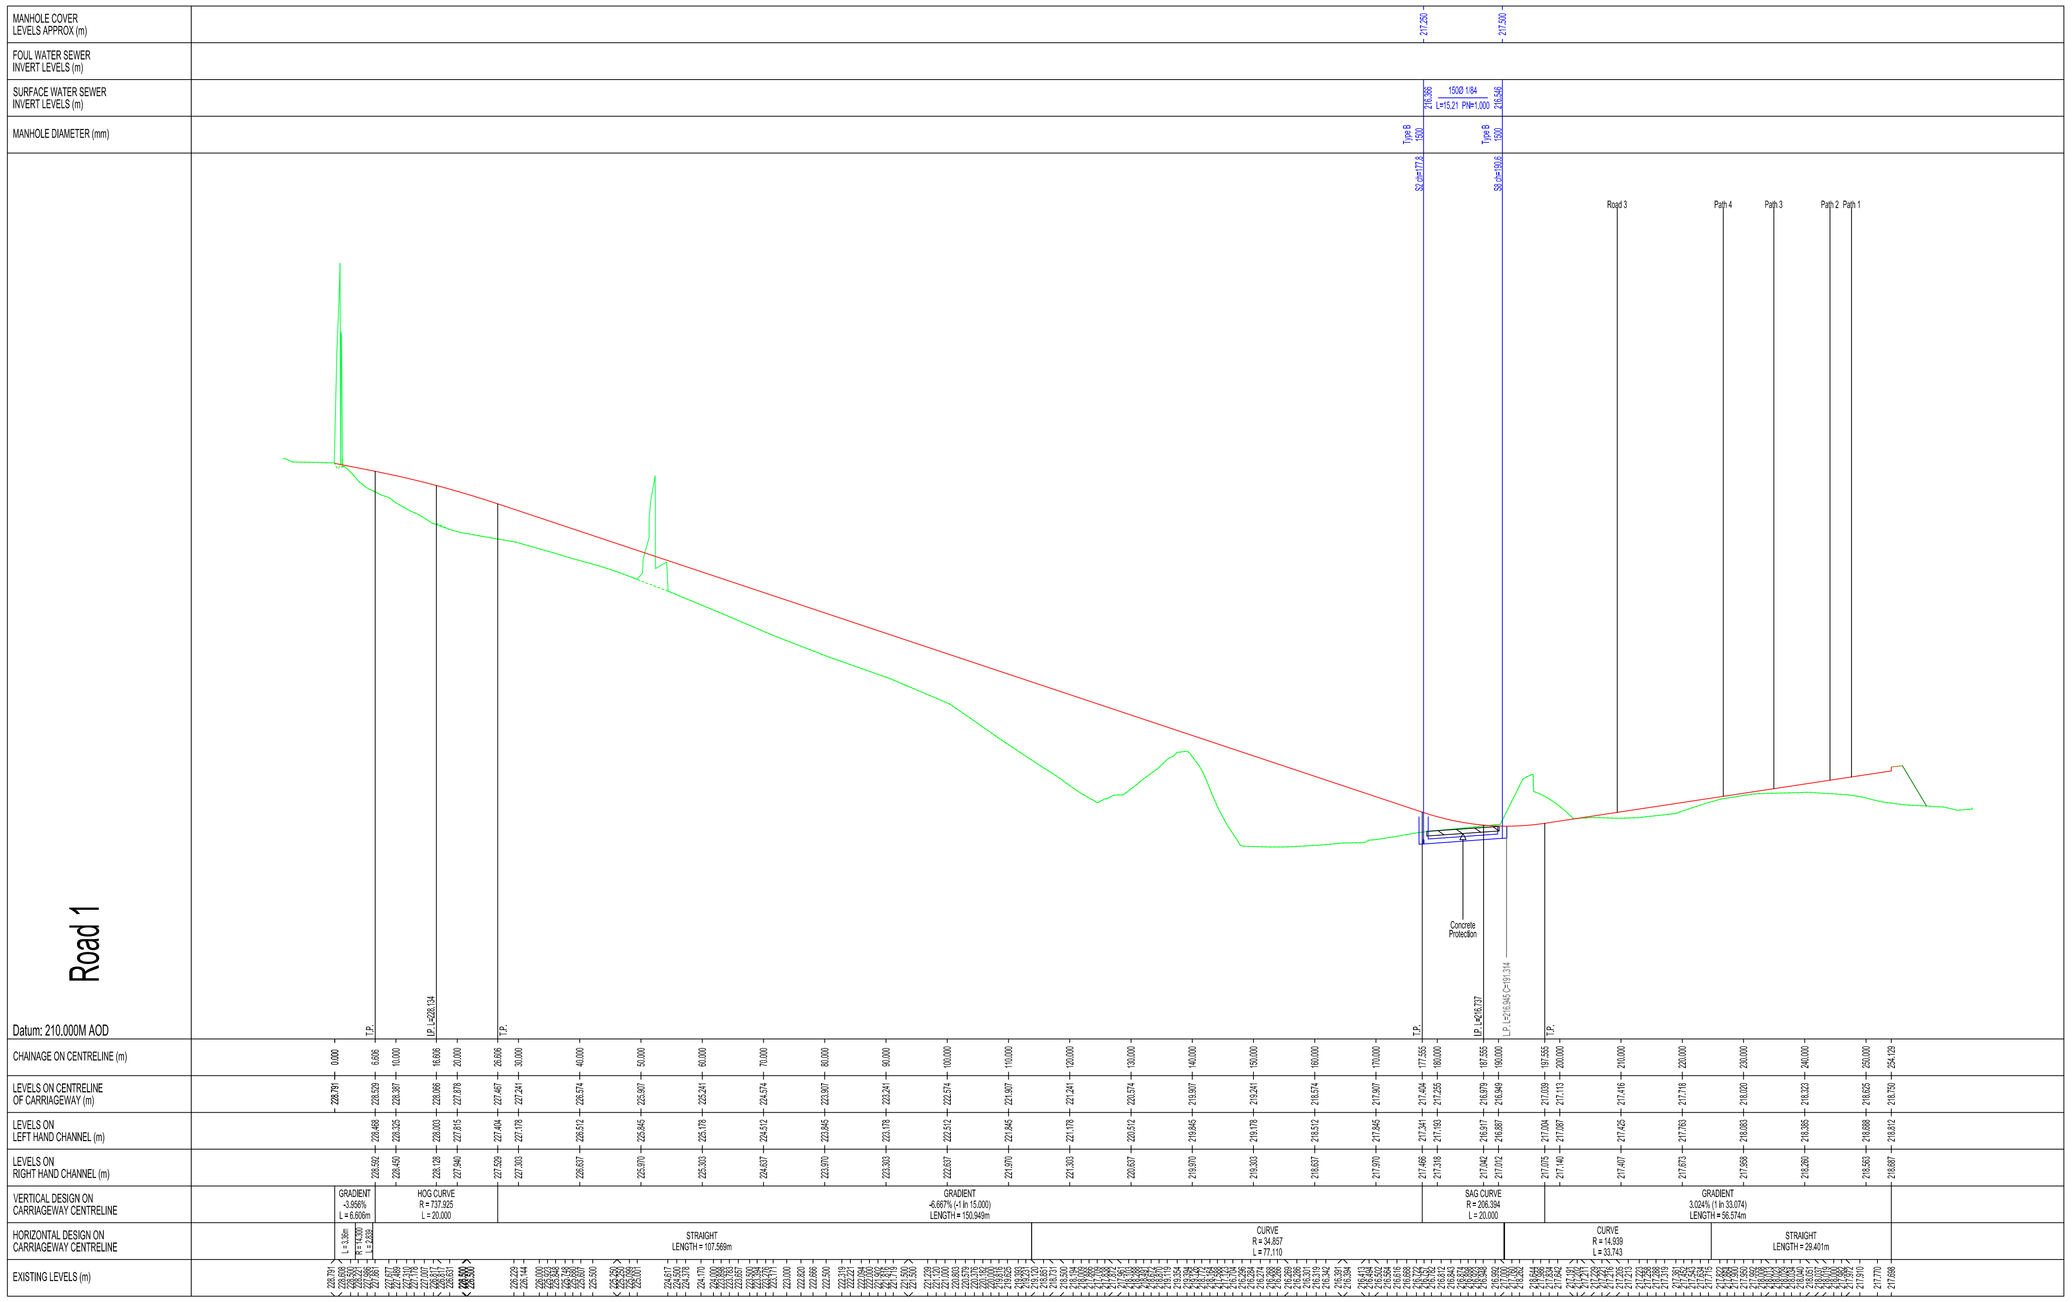

LONGITUDINAL SECTION ALONG ROAD 1
SCALE 1:500H 1:100V

Rev	Description	Chk'd/App'd	Date
Issue	FOR S7 APPROVAL		

Client/Architect
J.C.M. ESTATES

Contract
RESIDENTIAL DEVELOPMENT
ST JOHNS SCHOOL, MILL LANE
WETLEY ROCKS, STAFFS MOORLANDS

Title
LONGITUDINAL SECTION
ROAD 1

KEYTECH DEVELOPMENT DESIGN LTD
46 SANDBACH ROAD, CONGLETON,CHESHIRE CW12 4LW
Phone/Fax: 01260 270760 e-mail: gordonhall170@btinternet.com

Date JAN 20 **Scale** 1:500H, 1:100V
Original size A1
Drawn HB
Checked **Approved**

Drawing No. **Revision**
K813-102