

Copyright of this drawing is vested in the Designer and it must not be copied or reproduced without consent. Figured dimensions only are to be taken from this drawing. All contractors must visit the site and be responsible for taking and checking all dimensions relative to their work.


| Rev. | Drawn | Comments | Date |
|---|---|---|---|

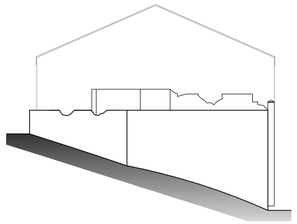


Existing North elevation
Scale 1:100

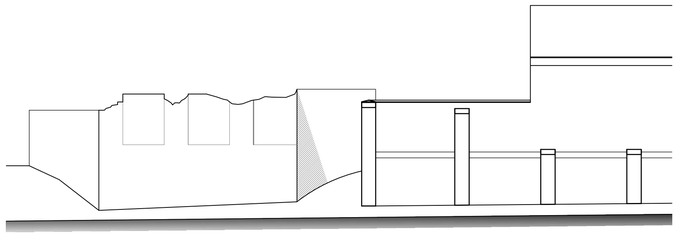


Existing West elevation
Scale 1:100

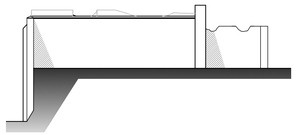


Existing South elevation
Scale 1:100

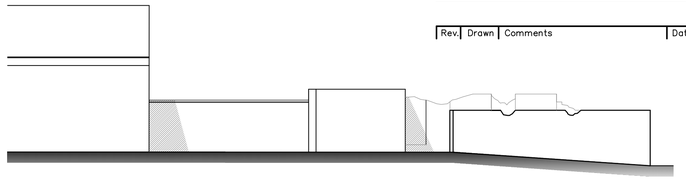


Existing East elevation
Scale 1:100

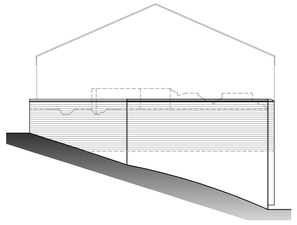


Proposed North elevation
Scale 1:100

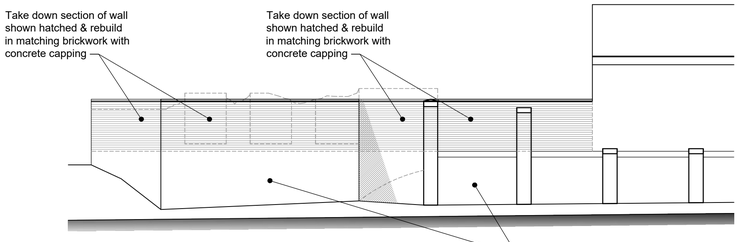



Proposed West elevation
Scale 1:100

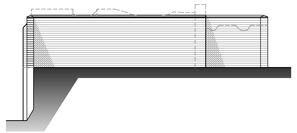

Proposed South elevation
Scale 1:100

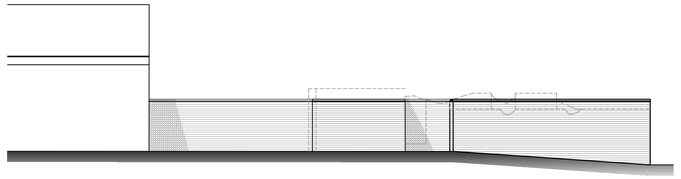


Proposed East elevation
Scale 1:100

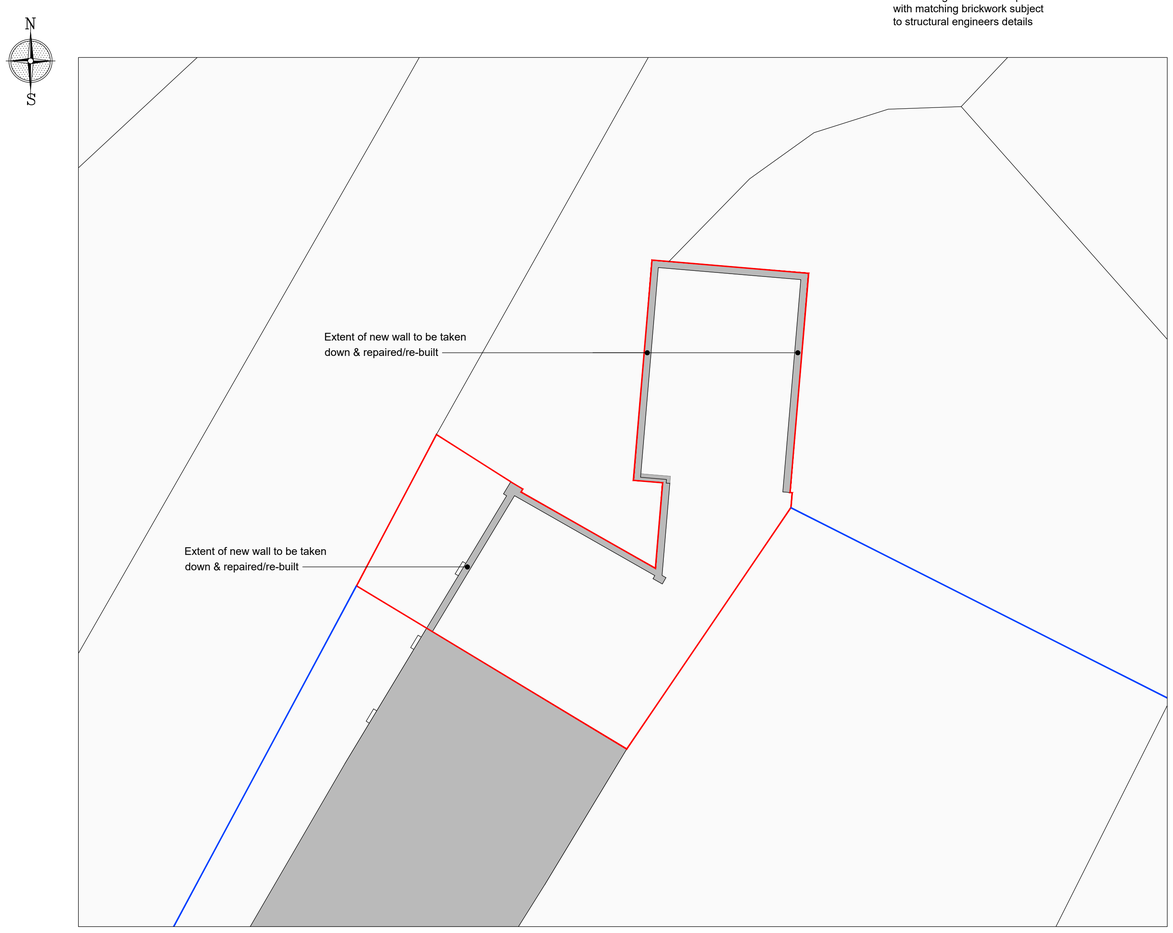


Proposed site plan
Scale 1:500

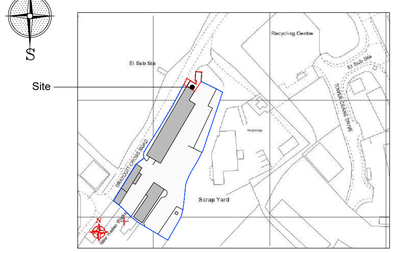


Site location plan
Scale 1:2500

Reproduced from the Ordnance Survey map with the permission of Ordnance Survey on behalf of The Controller of Her Majesty's Stationery Office
Licence No. AL 100001834




Existing site plan
Scale 1:500

Client
NEW HADEN PUMPS

Project
PROPOSED REPAIR & PART REPLACEMENT OF EXISTING BOUNDARY WALL AT NEW HADEN PUMPS, DRAYCOTT CROSS ROAD, CHEADLE, ST10 2NW

Title
EXISTING - PROPOSED PLANS

Status
PLANNING PERMISSION

Date JANUARY 2020 Drawn ME

Scale @A1 AS SHOWN Checked

Project No 100-01 Drawing No. Rev

Copyright ©M&E Design Sol. 2019. All rights reserved.