Copyright of this drawing is vested in the Architect and it must not be copied or reproduced without consent. Figured dimensions only are to be taken from this drawing. All contractors must visit the site and be responsible for taking and checking all dimensions relative to their work. Hewitt&Carr Architects Ltd are to be advised of any variation between drawings and site conditions.
CLIENTS ASE ADVISED TO CLARIFY DIMENSIONS WITH THE ARCHITECT PRIOR TO SETTING OUT AND NOT TO SCALE FROM THE DRAWING

Rev.	Drawn	Comments	Date



SITE ACCESS PLAN 1:200

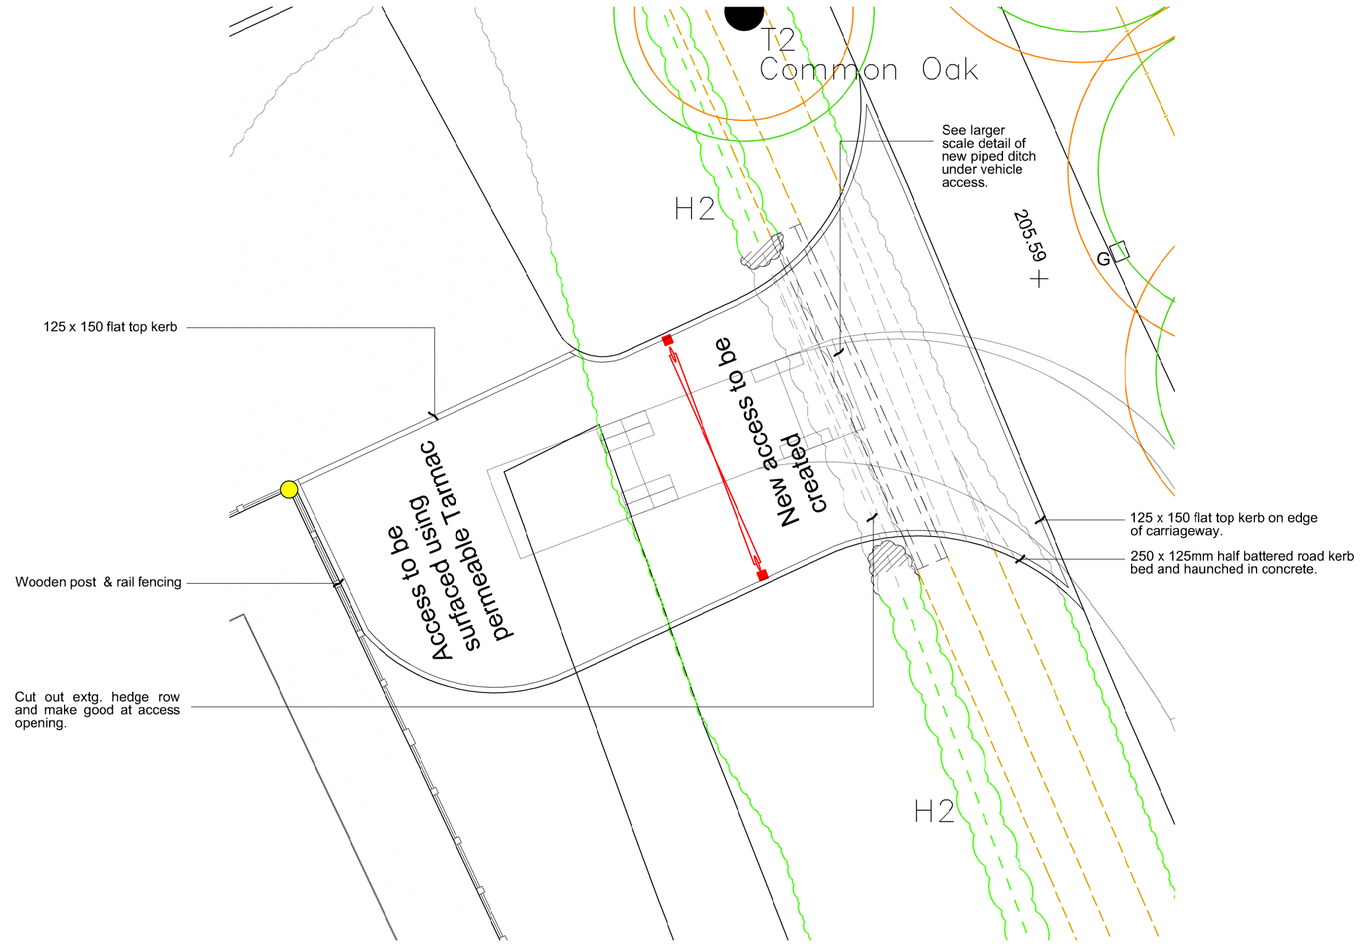

DETAILS OF ROAD KERBS 1:100

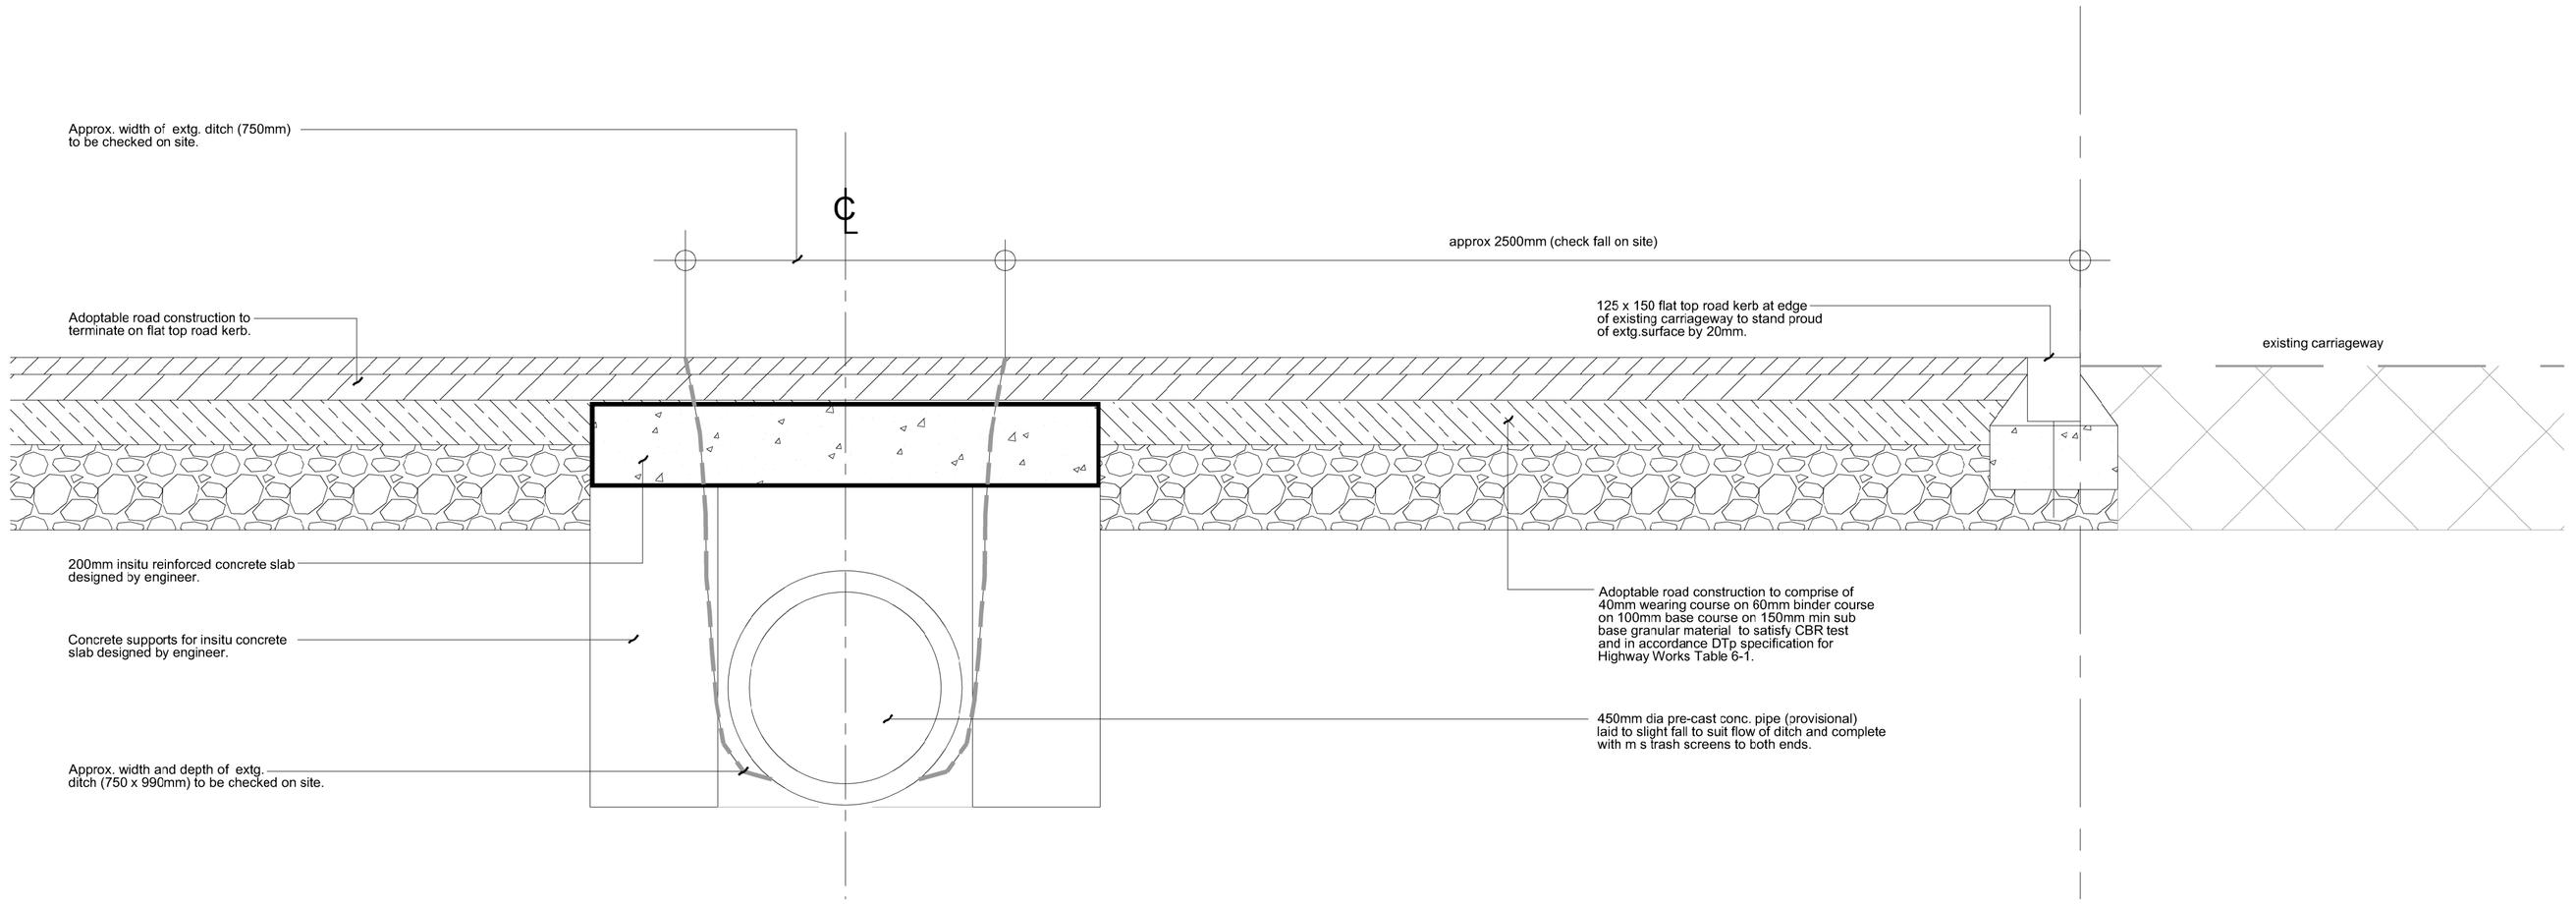

DETAIL OF NEW PIPED DITCH 1:10

Hewitt&Carr Architects
A: 2-4 Cross Street I Cheadle I Staffordshire I ST10 1NP
T: 01538 756888
E: enquiries@hcarchitects.co.uk
W: www.hcarchitects.co.uk

Client
Mr L Pearson

Project
New Build Stables
Spring Cottage Farm

Title
Details of Proposed Access

PLANNING

Status
Planning

Date Oct 2019
Drawn BVC
Scale @A1 as stated
Checked

Project No 00406
Drawing No. PL(0)24
Rev

File Ref: H:\REF