
Copyright of this drawing is vested in the Designer and it must not be copied or reproduced without consent.

Rev.	Drawn	Comments	Date
A	ME	Do not scale annotation removed & scale bars added	Jan 20

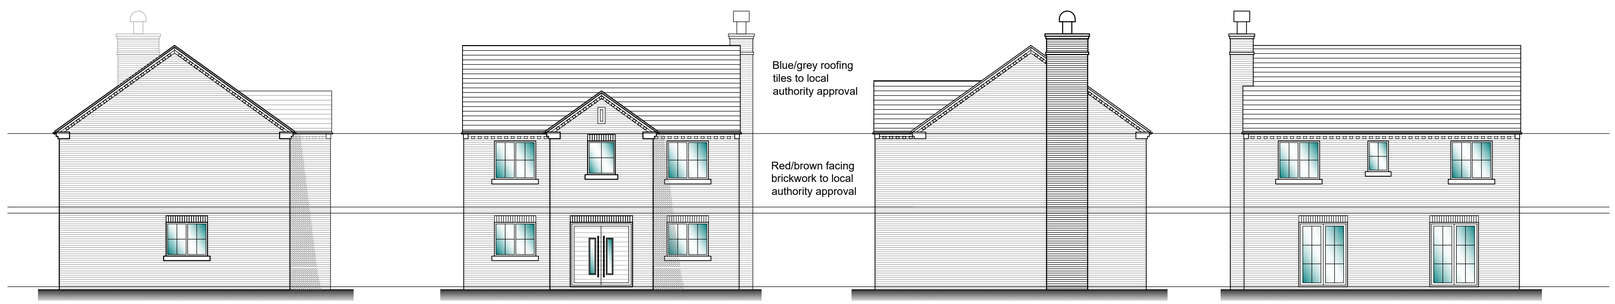


Proposed side elevation
Scale 1:100

Proposed front elevation
Scale 1:100


Proposed side elevation
Scale 1:100

Proposed rear elevation
Scale 1:100

Scale 0 2 4 1 3 5 metre

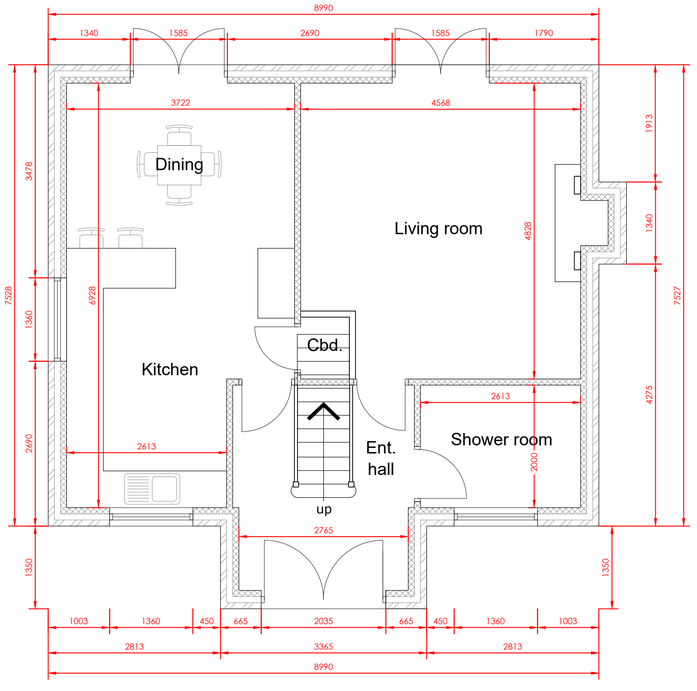

Proposed ground floor plan
Scale 1:50

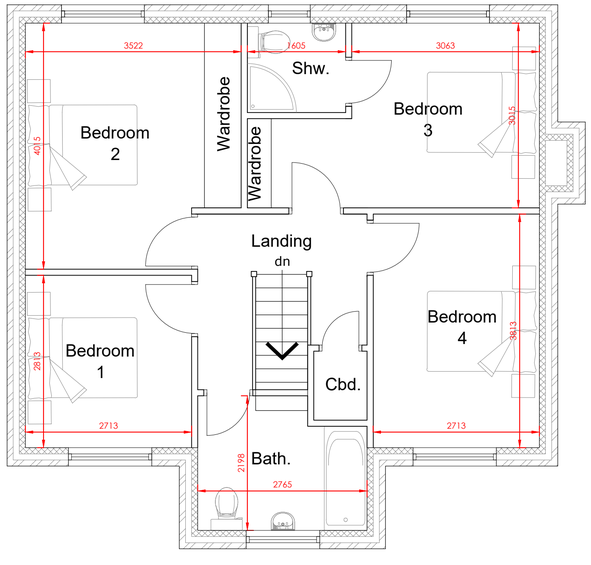

Proposed first floor plan
Scale 1:50

Scale 0 2 4 1 3 5 metre

Client
ASHGREEN LIMITED

Project
PROPOSED HOUSING DEVELOPMENT AT THE GREEN

Title
PROPOSED FLOOR PLANS & ELEVATIONS - PLOTS 2, 5, 8

Status
FOR COMMENT

Date JULY 2019 Drawn ME

Scale @A1 AS SHOWN Checked

Project No. 100-04A Drawing No. Rev