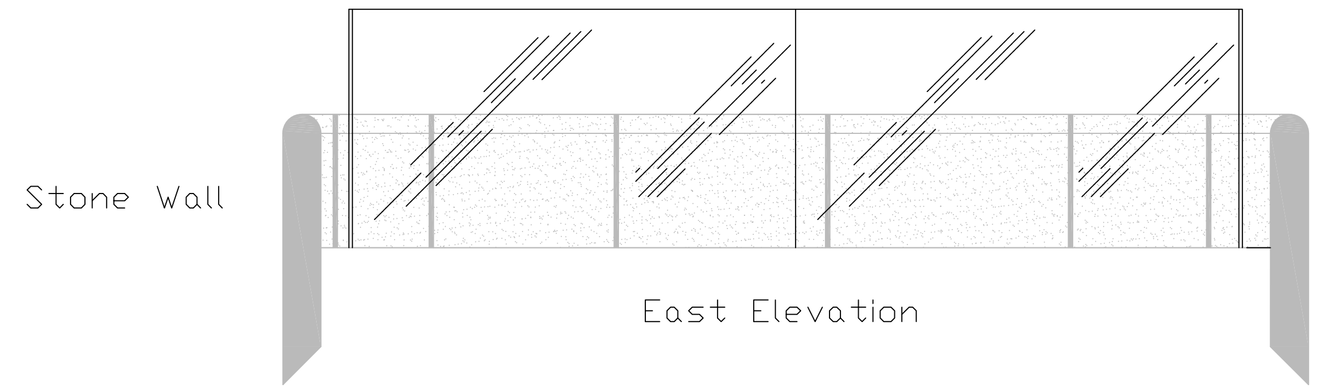

East Elevation

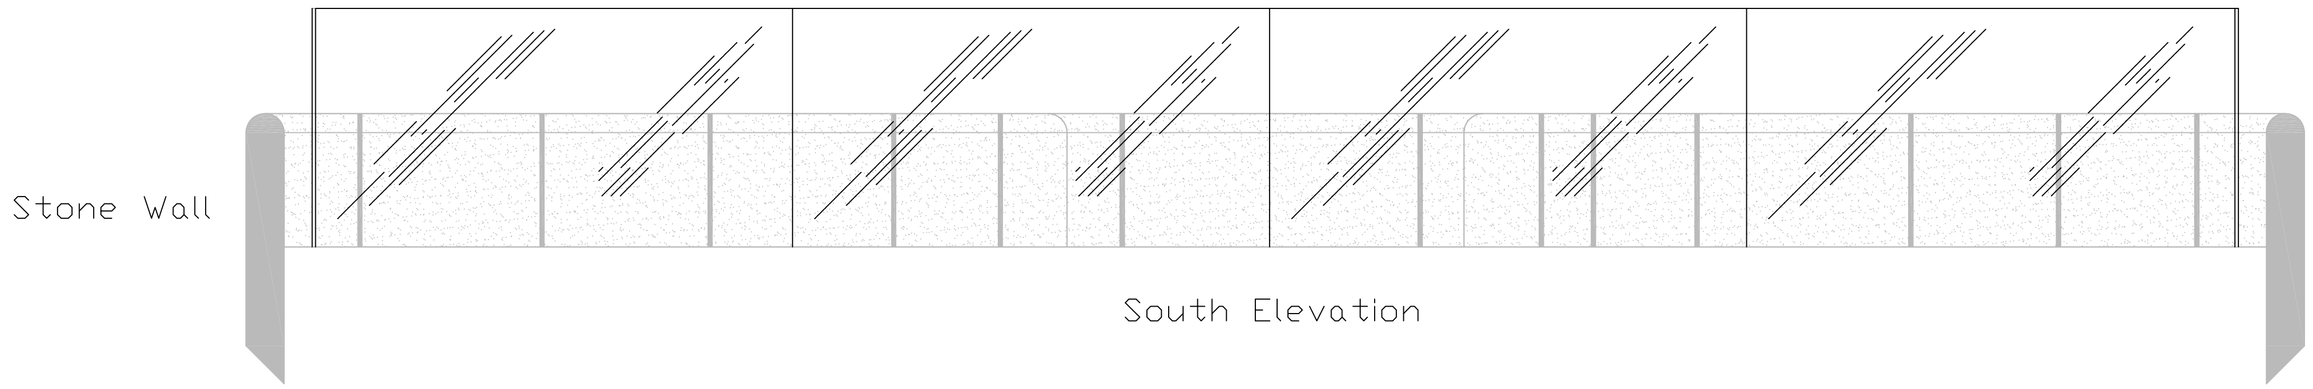

South Elevation

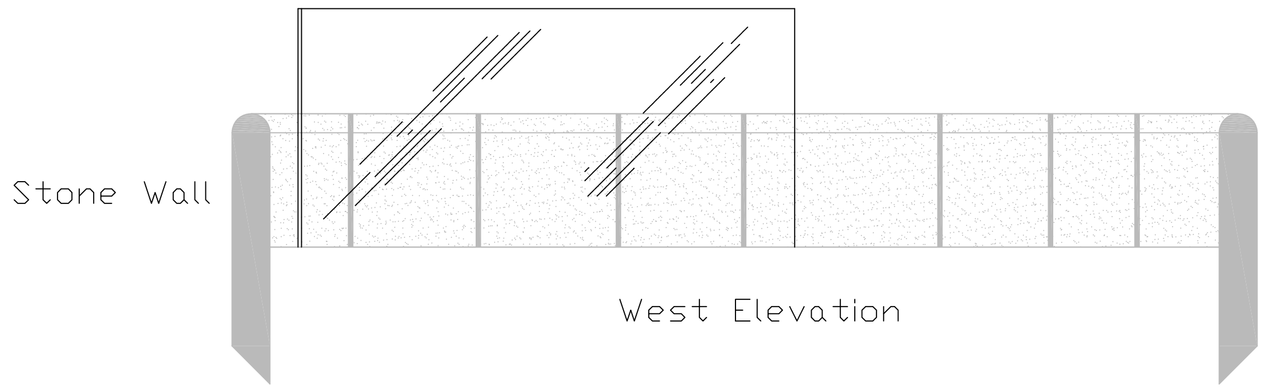

West Elevation

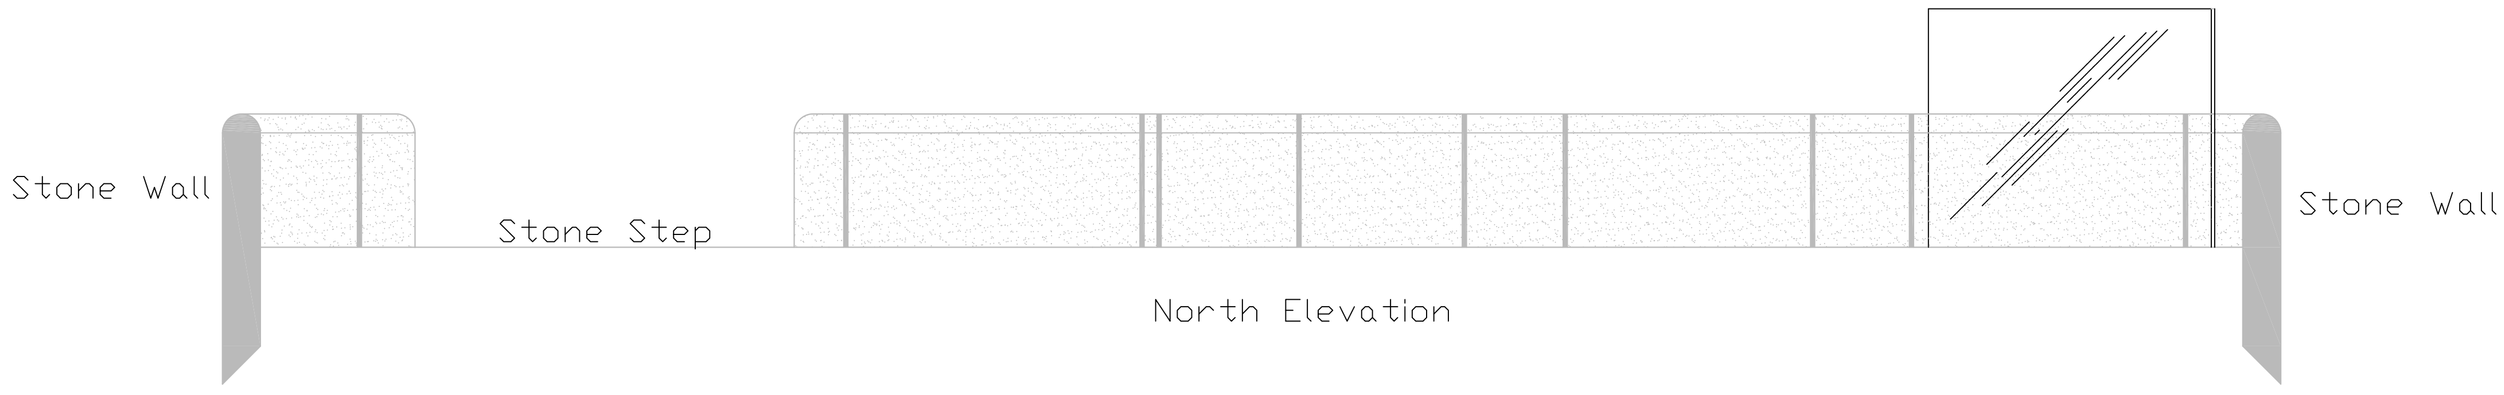

North Elevation

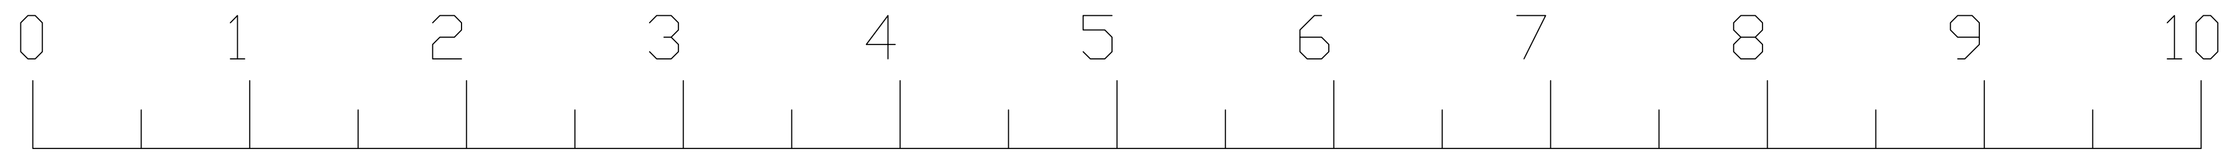

Scale Bar (metres)

NOTES.

This drawing is copyright. It must not be reproduced or disclosed to third parties without our prior permission.

This drawing is to be read in conjunction with all relevant consultants, specialist manufacturers drawings and specifications.

All dimensions are in millimetres unless noted otherwise.

Rev	Date	Description

The National t

West Midlands Regional Office
Attingham Park
Shrewsbury
Shropshire
SY4 4TP
Tel: 01743 708100
Fax: 01743 708100

Property: Biddulph Grange Gardens

Project: Proposed Bandstand Safety Works

Drawing: Proposed Elevations

Dwg Nr:	Drawn By:	Checked By:
BGG-03	AQ	
Date:	Scale:	Rev:
13.01.20	1:20	