Works Specification

Current Surface of Bandstand Area - Loose Pea Gravel over compacted Limestone hardcore.

Proposed Surface - Compacted Breedon Gravel, over well compacted Limestone hardcore (150mm minimum).

Proposed new glass balistrade to be approx 22mm thick clear laminated toughened glass, securley fixed in place using a below ground frameless fixing system securely anchored to a reinforced concrete ring beam approximate dimensions 450mm x 250mm reinforced with one layer of B503 mesh position 50mm from bottom of concrete.

A 10mm thick compressible sheet material such as Flexcell must be provided around the whole internal face (perimeter) of the existing stonework to allow for any future thermal movement and prevent the new concrete from adhering to the existing stonework.

The Base rail will have a milled finish, only the top will be visible.

75mm of compacted Breedon gravel to be provided as the finished surface.

Safety manifestation to be provided on glass as required and to the approval of the Local Planning Authority & Conservation Officer.

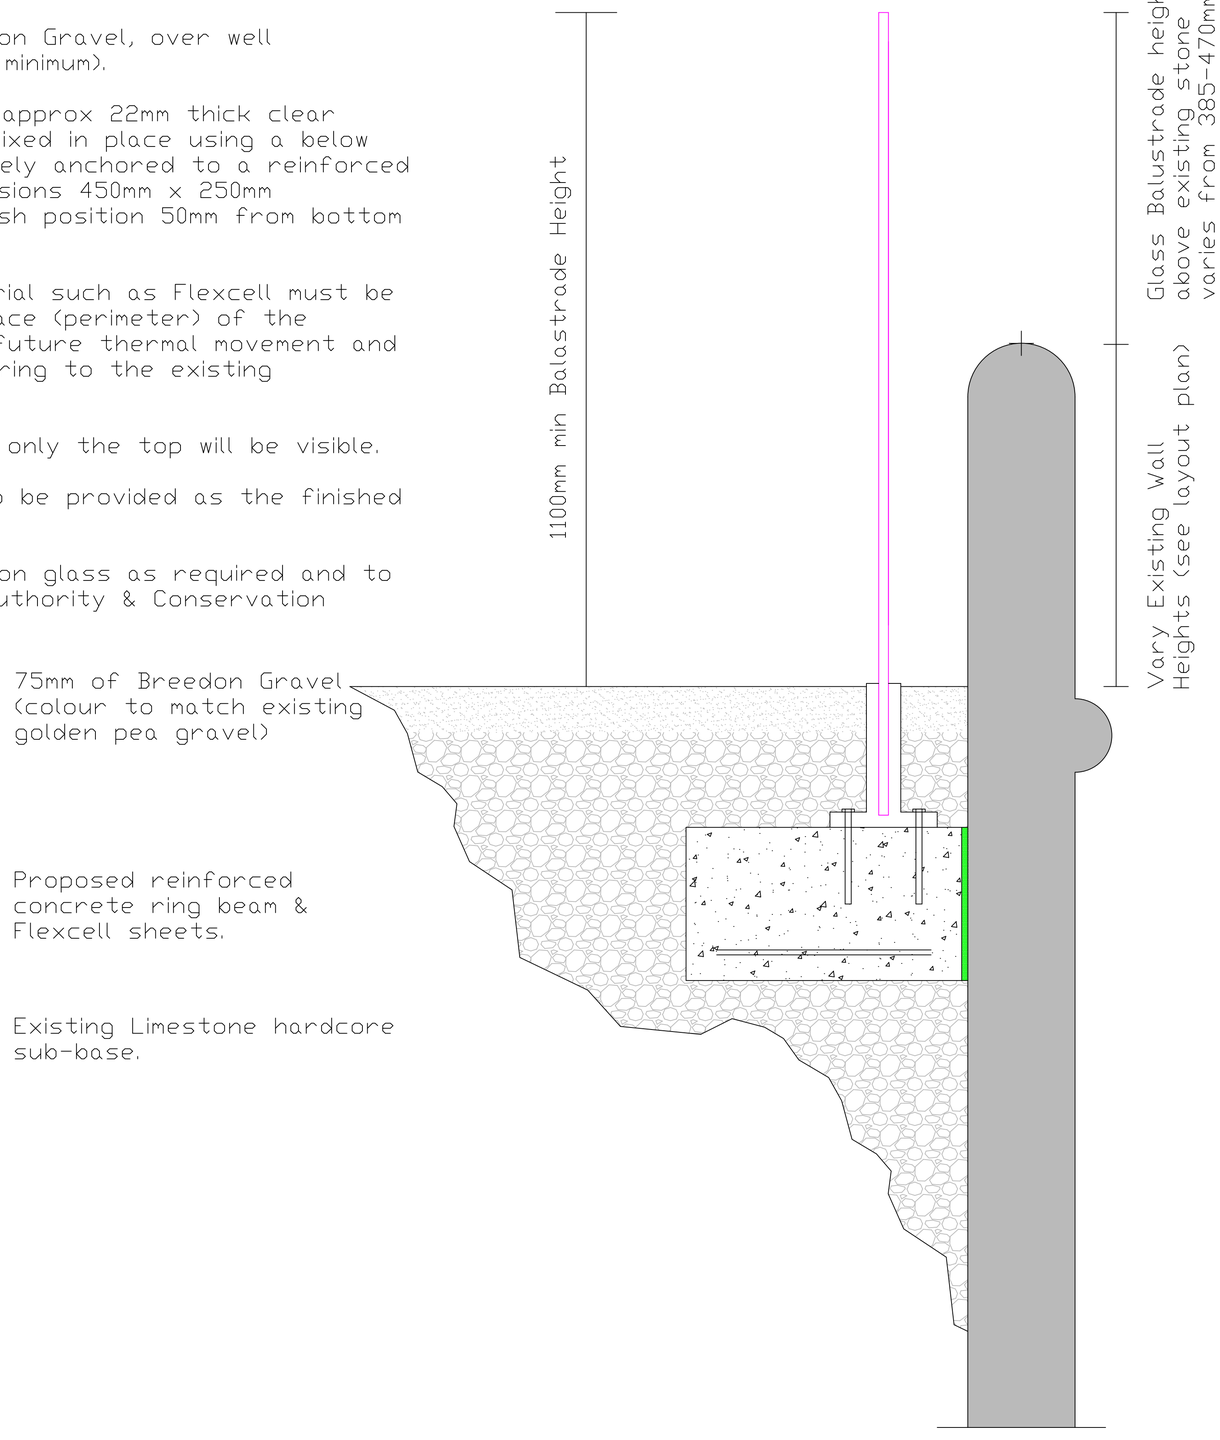

NOTES.

Any discrepancies should be reported immediately.

This drawing is copyright. It must not be reproduced or disclosed to third parties without our prior permission.

This drawing is to be read in conjunction with all relevant consultants, specialist manufacturers drawings and specifications.

All dimensions are in millimetres unless noted otherwise.

Rev	Date	Description

The National Trust

West Midlands Regional Office
Attingham Park
Shrewsbury
Shropshire
SY4 4TP
Tel: 01743 708100
Fax: 01743 708100

Property: Biddulph Grange Gardens

Project: Proposed Bandstand Safety Works

Drawing: Section Details

Dwg Nr:	Drawn By:	Checked By:
BGG-02	AQ	
Date:	Scale:	Rev:
27-02-2019	1:5@A1	