ROB*ert* L **FORD**


private architectural practitioner and rural development consultant


PARKSIDE PARK ROAD LEEK STAFFORDSHIRE ST13 8JT

robiford@btopenworld.com / 01538 398290 / 07969 68 68 86

DRAWING NO. FRA 02 BLOCK PLAN SCALE 1:500 AT A3 FLOOR PLAN / ELEVATIONS SCALE 1:100 AT A3


PROPOSED CATTLE SHED AT FERNLEIGH ROOST HILL ASHENHURST
STAFFORDSHIRE ST13 7NA

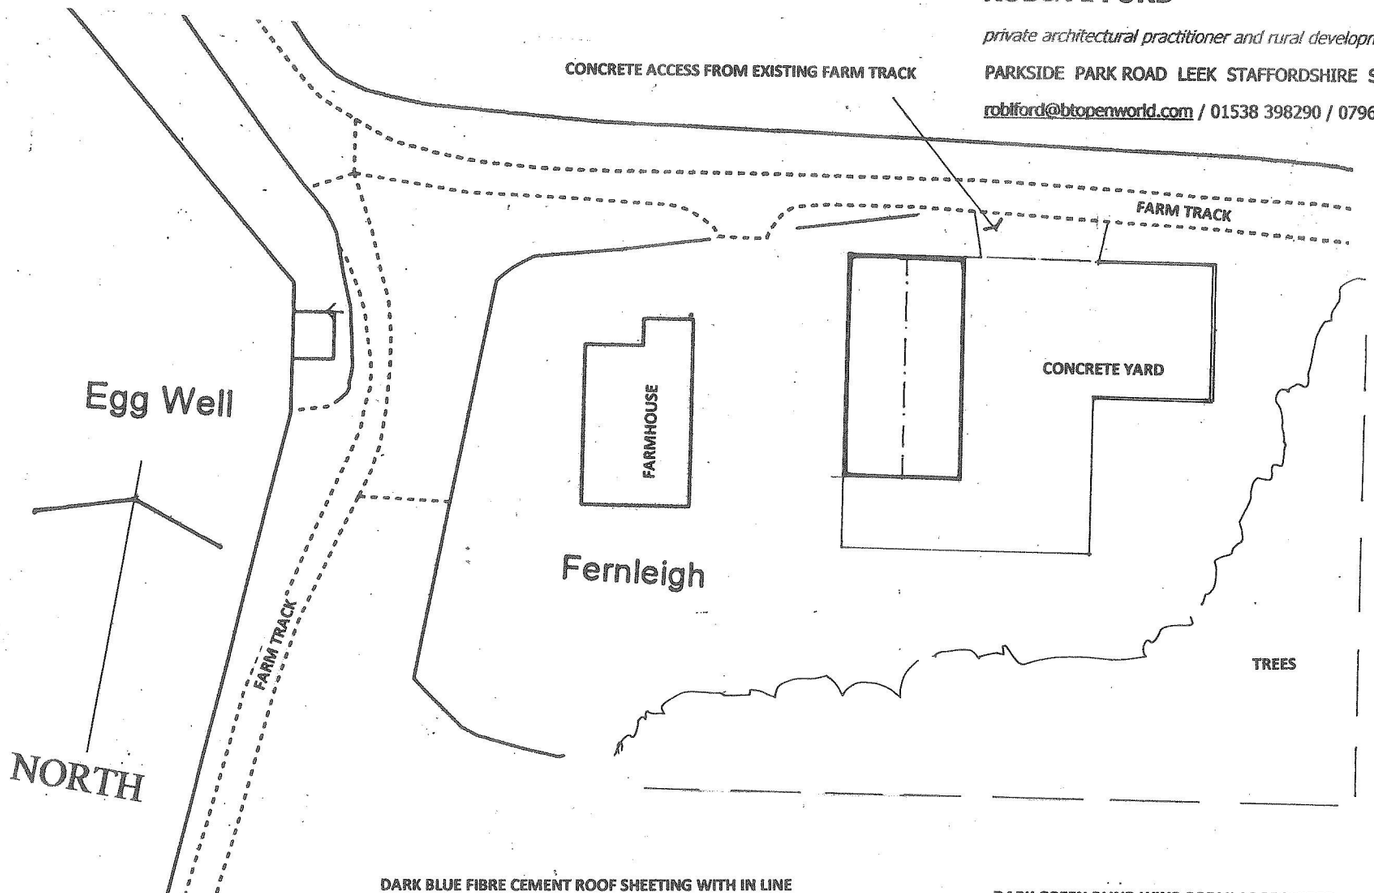

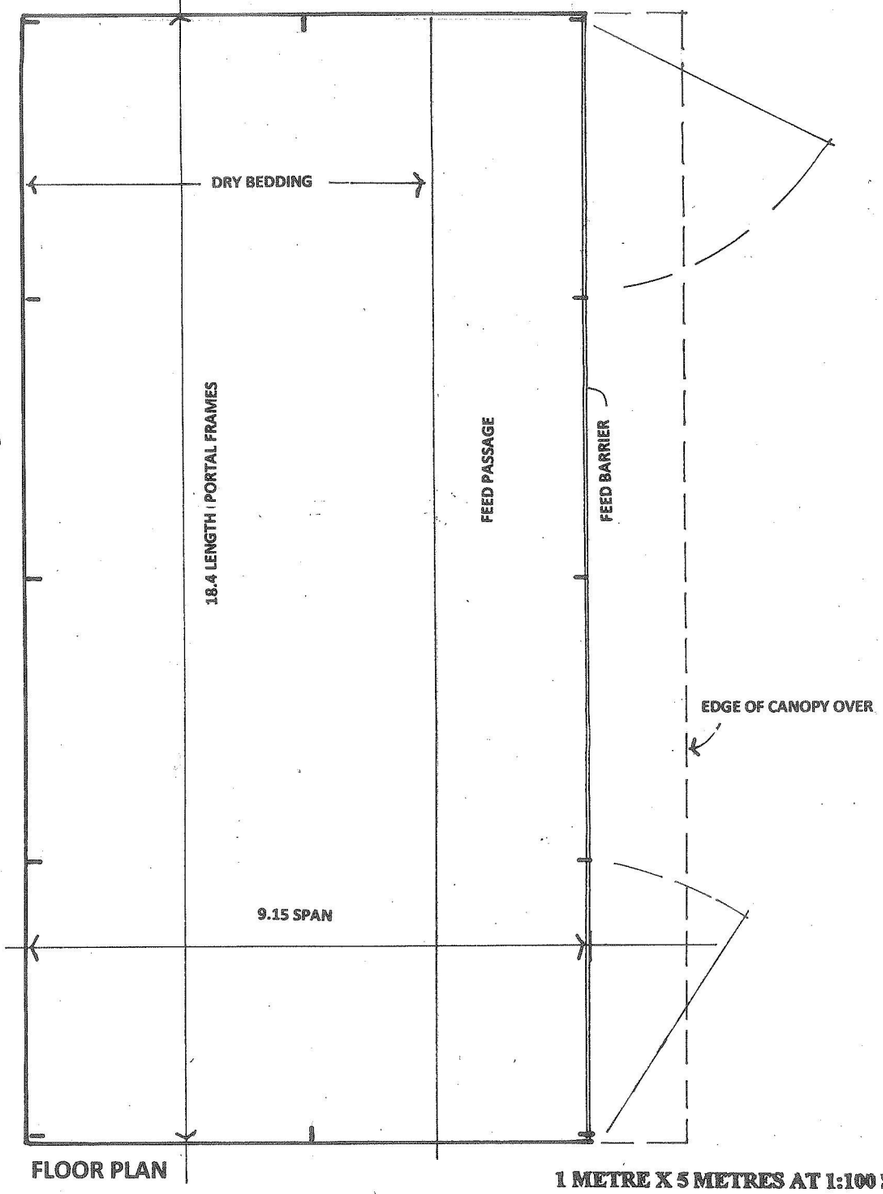


FLOOR PLAN


1 METRE X 5 METRES AT 1:100 SCALE

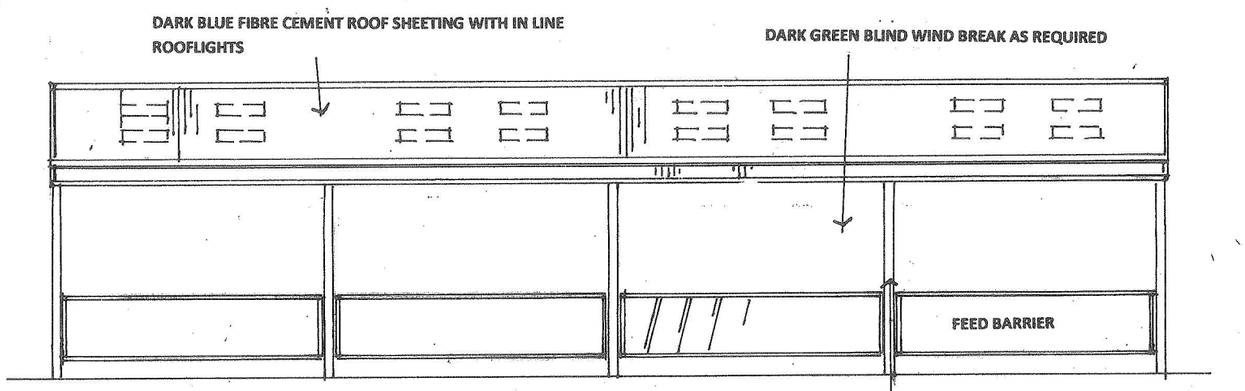

EAST

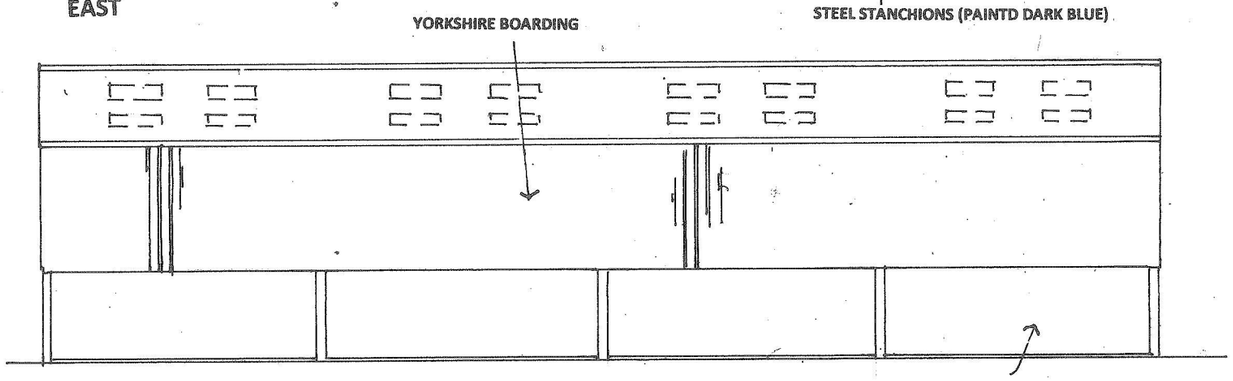

WEST

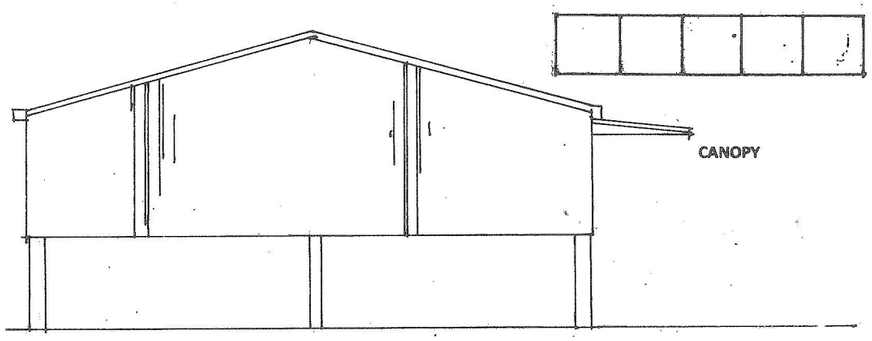

SOUTH (NORTH SAME HANDED)