Leek Town FC

Creation of an Artificial Grass Pitch

0 2.5M 25M
1M 5M 12.5M

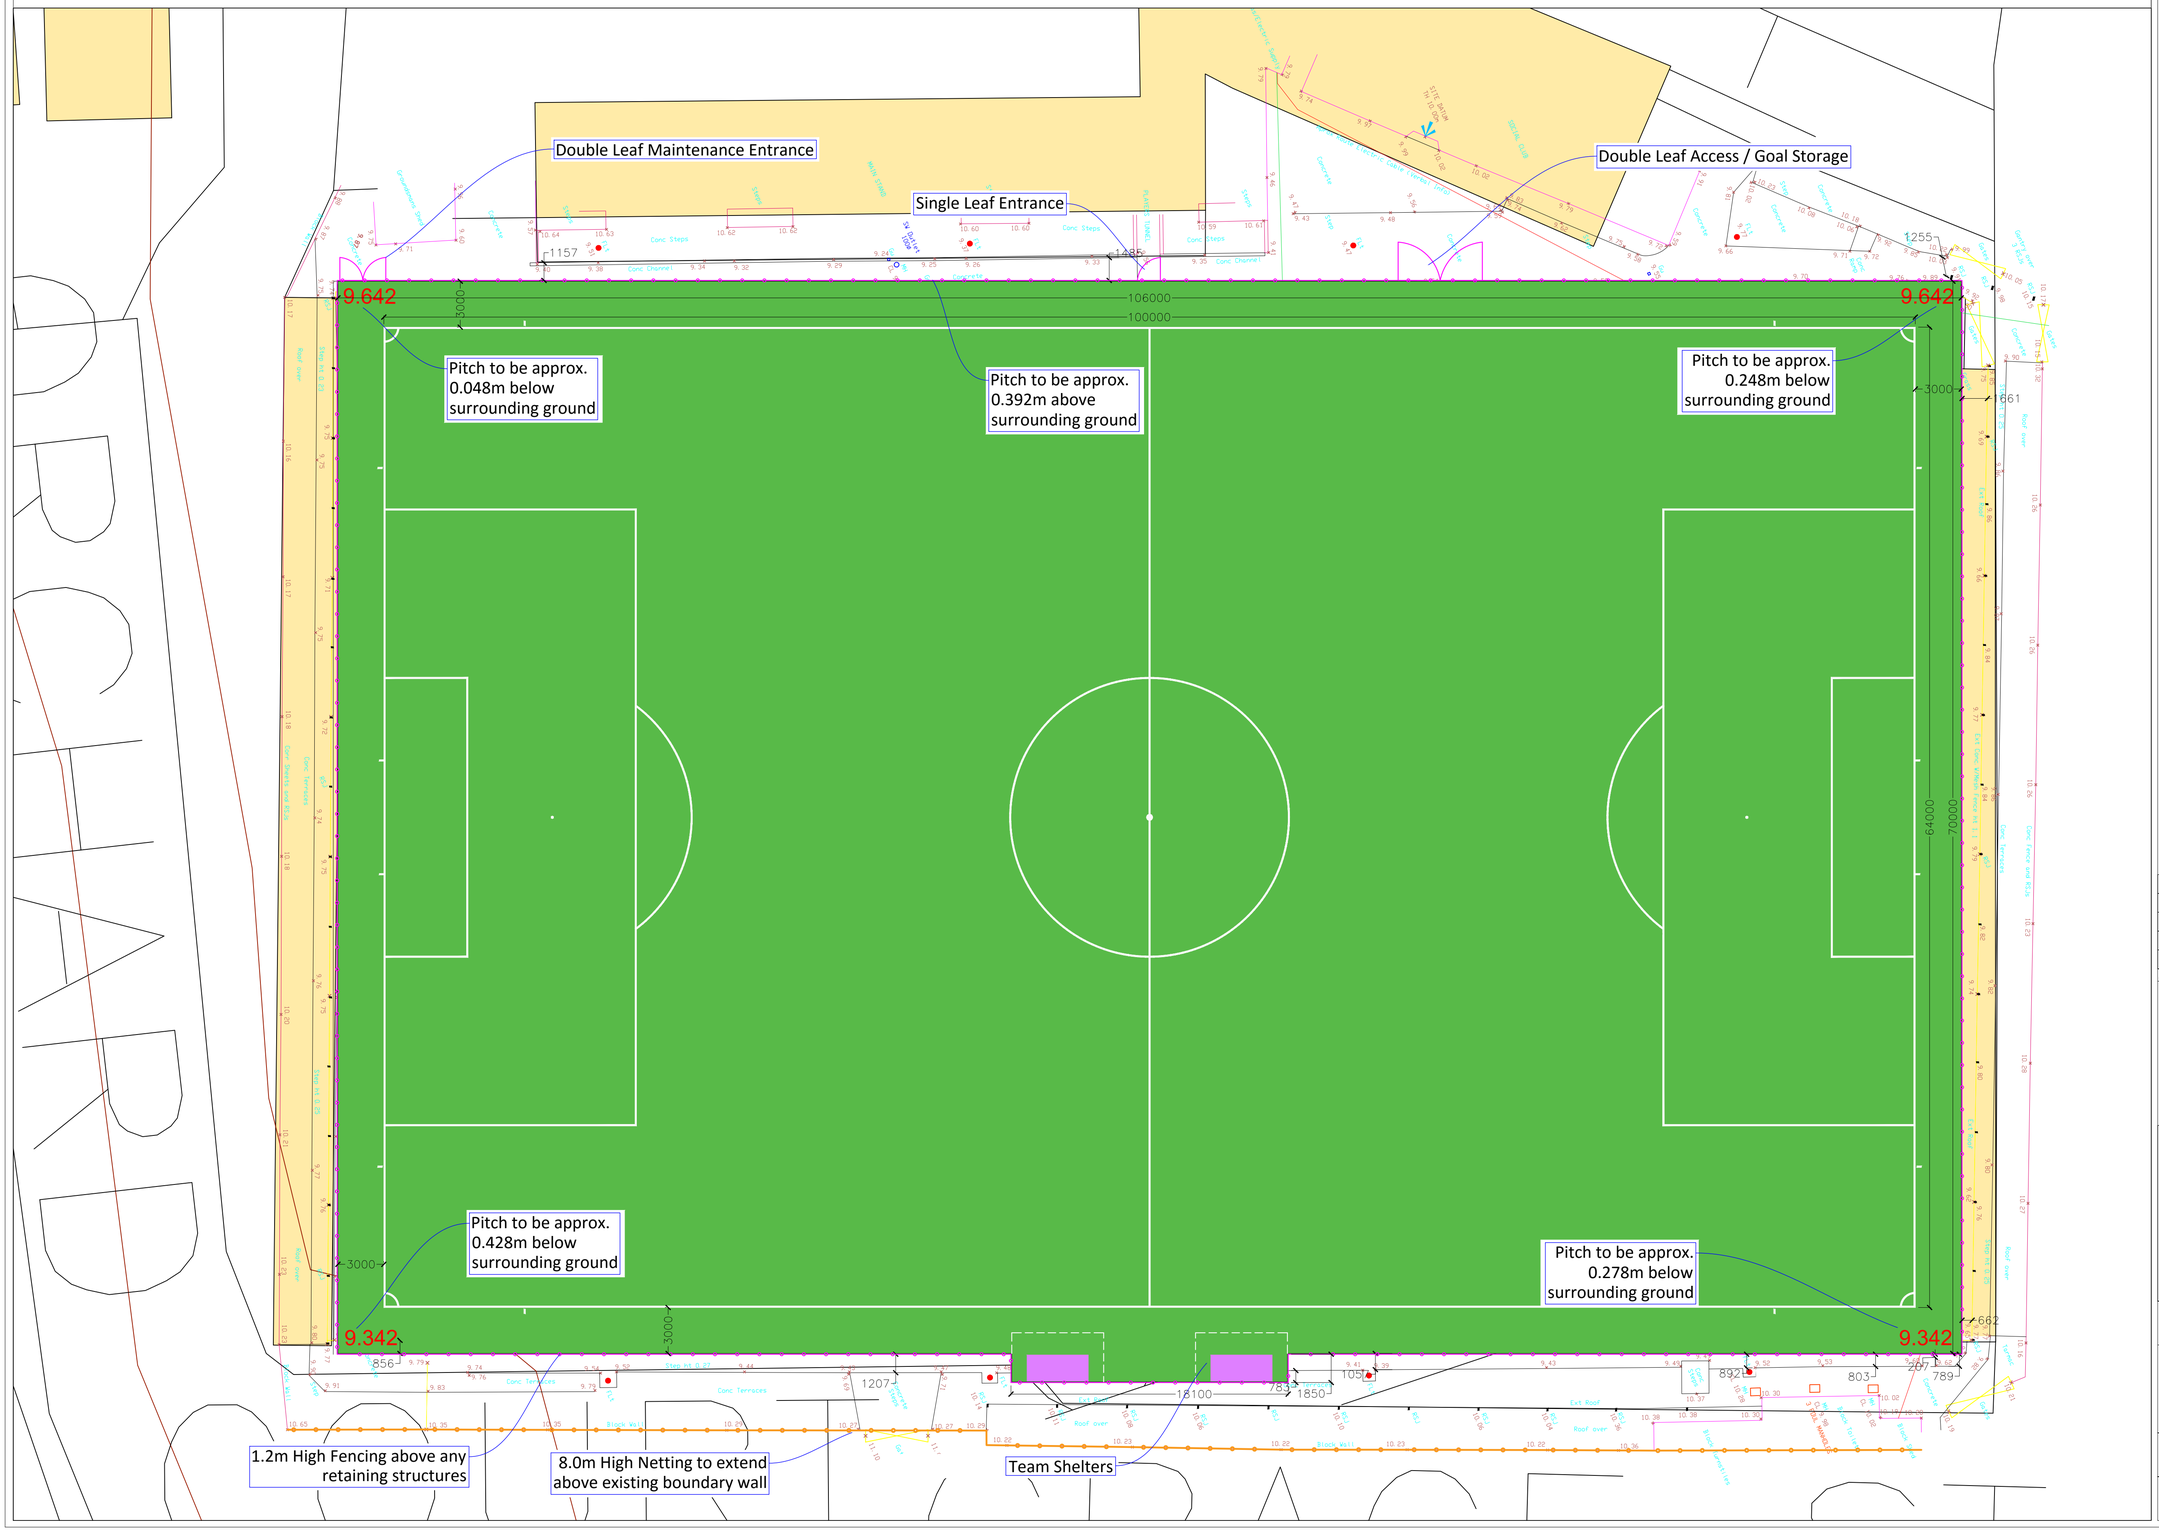

CONSULTANTS
Surfacing Standards LTD
1a Perth House, Corby,
Northants, NN17 5JG
01536 400 012

1 - ALL DIMENSIONS TO BE CHECKED ON SITE PRIOR TO COMMENCEMENT OF WORKS
2 - THIS DRAWING IS COPYRIGHT TO SURFACING STANDARDS LTD
3 - ALL PERSONNEL SHOULD BE AWARE OF THE HEALTH AND SAFETY PLAN WHICH IS RETAINED IN THE SITE MANAGERS OFFICE

NOTES

- Artificial Turf Playing Area
- Macadam Areas
- 11v11 Pitch Markings

"Any secondary markings for the following pitches to be agreed and marked out using cones or flat markers

- 2no. 63.8m x 45.9m (U11/U12, 9v9*)
- 2no. 55m x 37m (U9 / U10, 7v7)
- 4no. 37m x 27m (U7 / U8, 5v5)
- 4no. 48m x 30m (training only)

- 1.2m High Fence
- 8.0m High Netting, above the existing Boundary Wall

N

REV	DESCRIPTION	BY	CHK	DATE
01	Planning Issue	NM	WB	06.02.20
00	Planning Issue	NM	WB	06.12.19

Surfacing Standards Limited
SPORTS PITCH CONSULTANTS

KEY PLAN

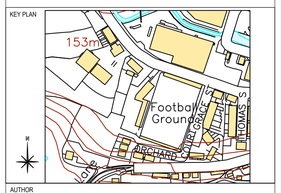

AUTHOR
Nick McLaren

TITLE
Leek Town FC
Creation of an Artificial Grass Pitch
Proposed AGP Layout

PROJECT	SCALE	SIZE
SSL2675	1:200	A1

DRAWING No	REVISION
03	01