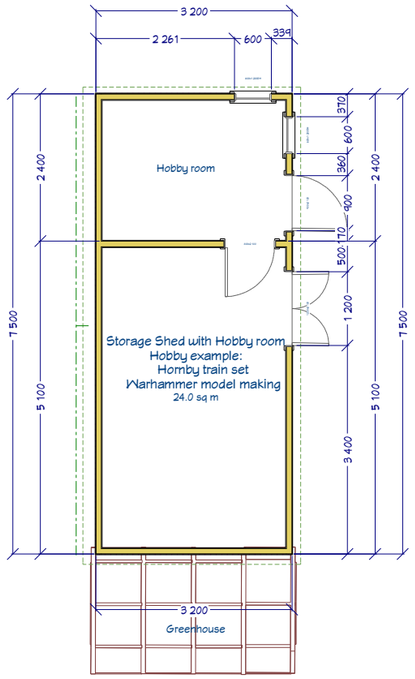

Shed Plan

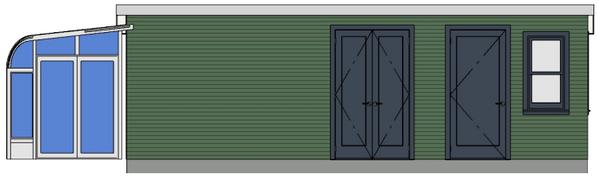

West Elevation



East Elevation

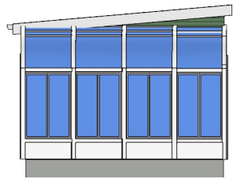

South Elevation

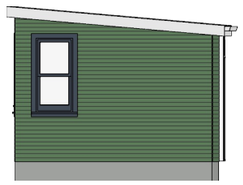

North Elevation

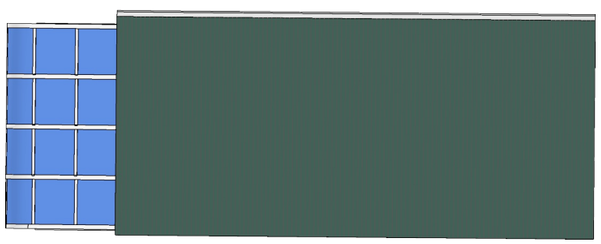

Roof

Material Details

Windows: Anthracite (to match main house)
Doors: Anthracite
External walls: Feather Edge Board pressure treated and stained with Ronseal Forest Green
Roof: Corrugated Green Sheet with 5 degree slope.
Construction method: Insulated Timber frame.
Greenhouse: Standard lean-to green house.

SHEET TITLE: Plan and Elevations

PROJECT DESCRIPTION: Cheddleton Build
Land Adj. 185 Cheadle Road
Cheddleton
ST13 7BB

DRAWINGS PROVIDED BY: Andrew & Sharon Sutton

DATE: 31/01/20

SCALE: 1:100 @ A3

SHEET: AS001/ PL03a