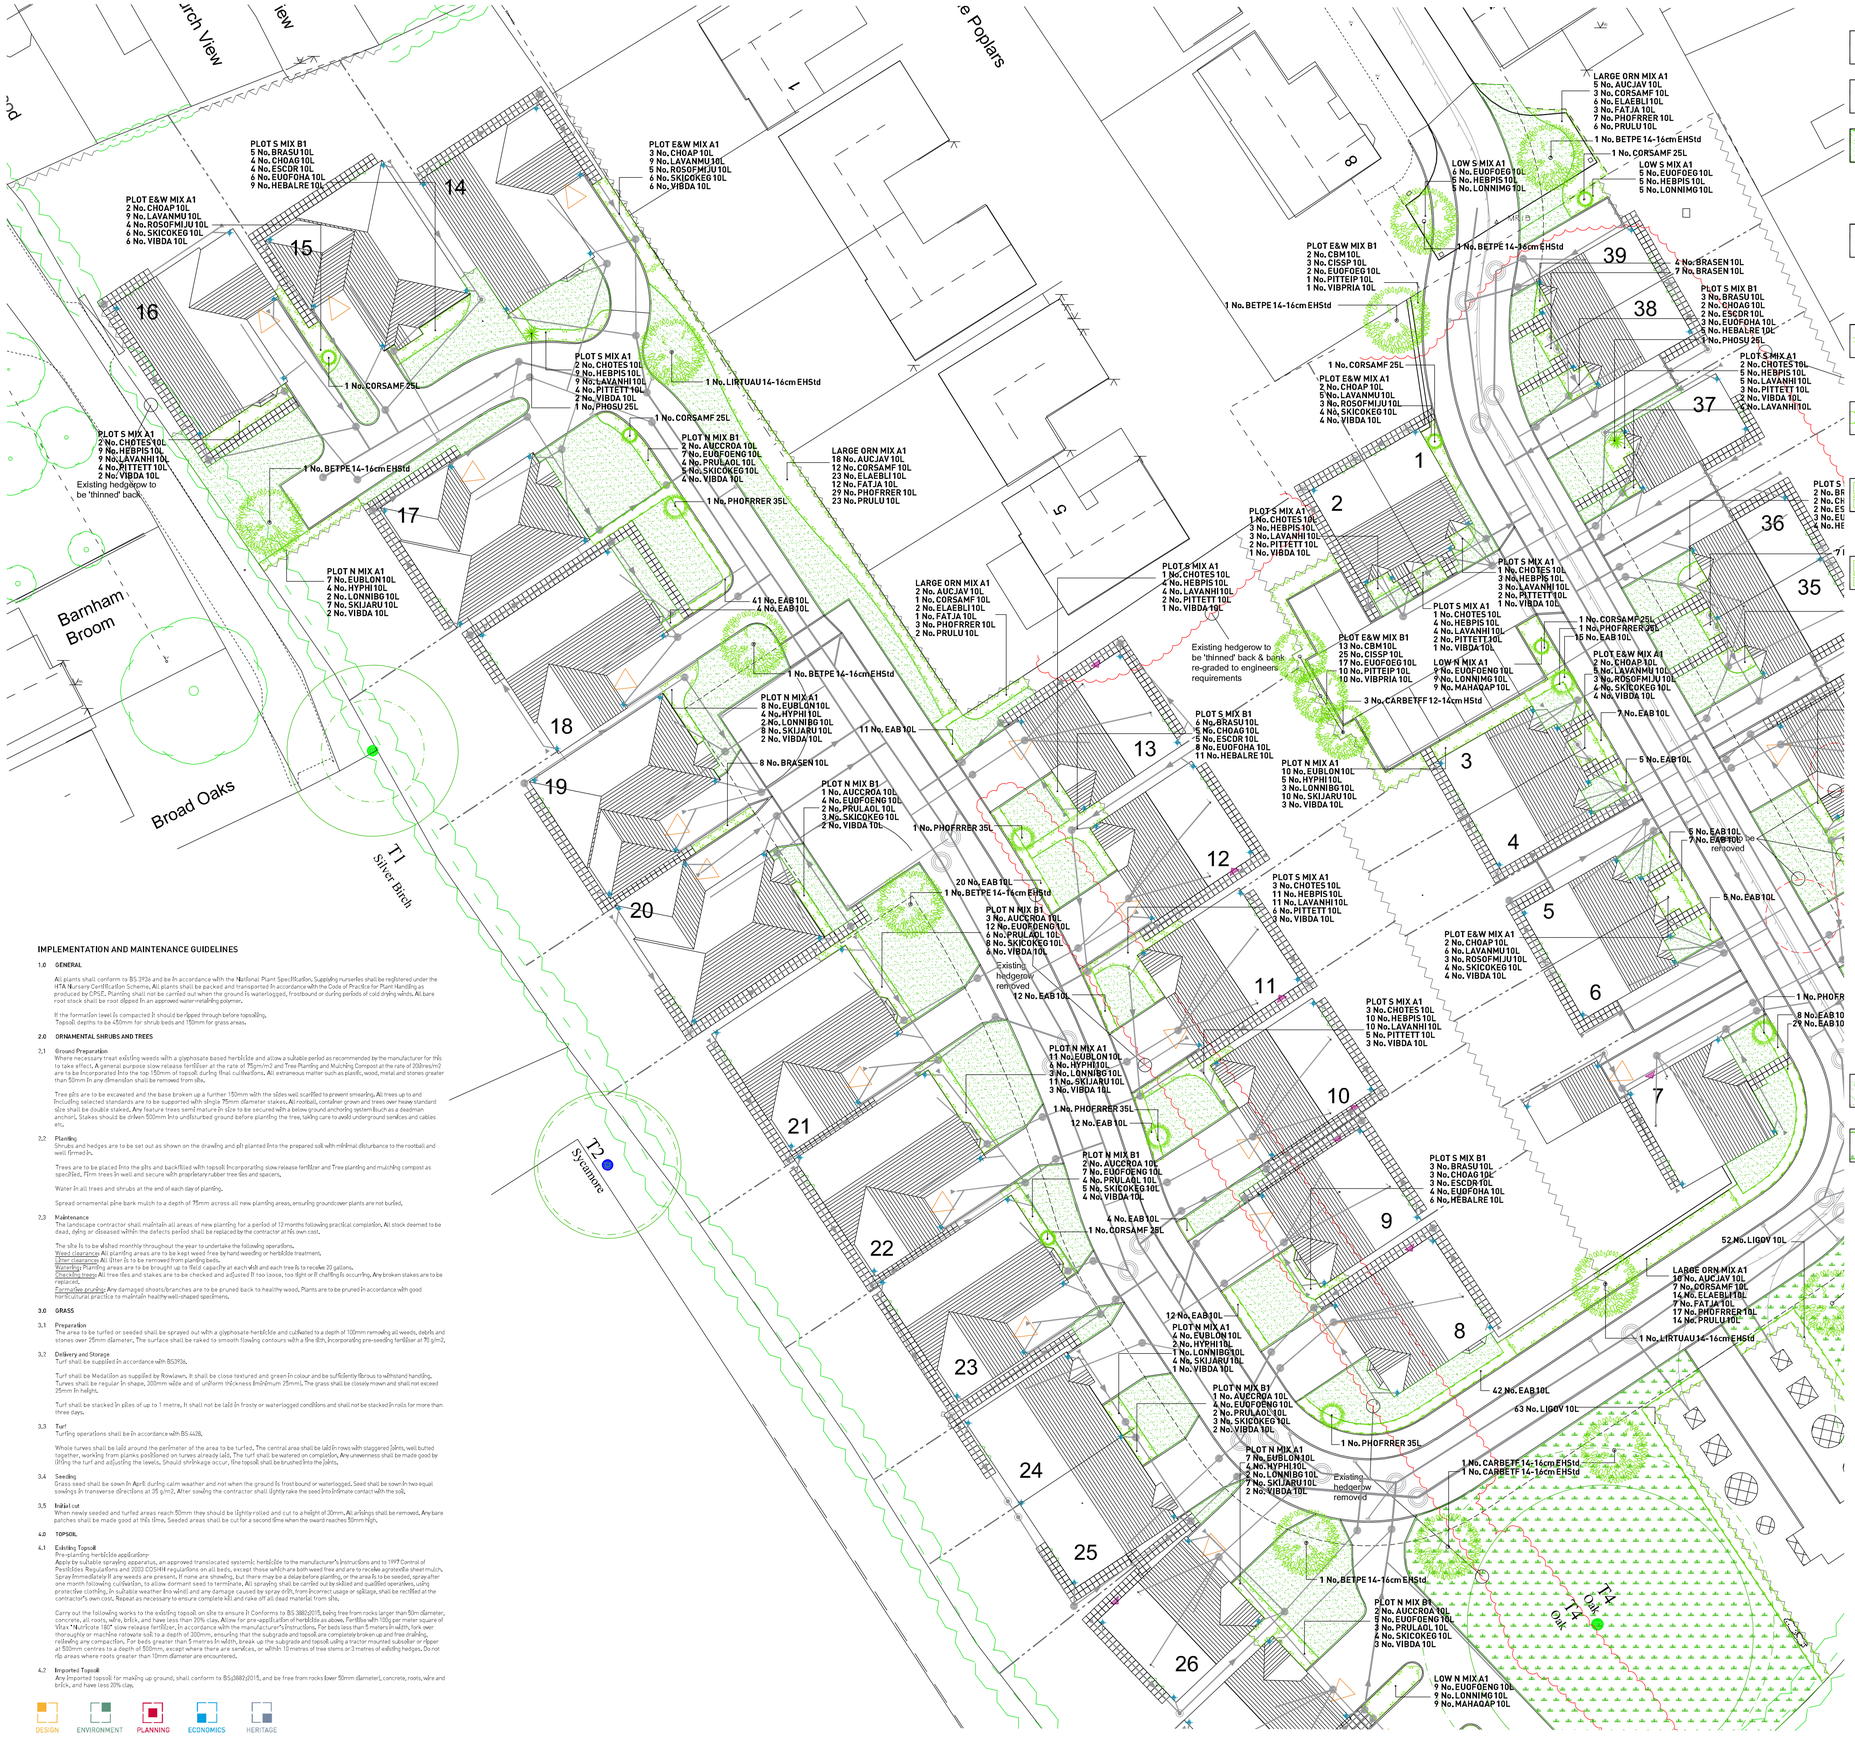

Church View
View
The Poplars
Barnham Broom
Broad Oaks
T1 Silver Birch
T2 Sycamore
PLOT S MIX B1
5 No. BRASU10L
4 No. CHOAG10L
4 No. ESCDR 10L
6 No. EUOFOHA 10L
9 No. HEBALRE 10L
PLOT E&W MIX A1
2 No. CHOAP10L
9 No. LAVANMU10L
4 No. ROSOFMJU10L
6 No. SKICOKEG10L
6 No. VIBDA 10L
PLOT E&W MIX A1
3 No. CHOAP 10L
9 No. LAVANMU10L
5 No. ROSOFMJU10L
6 No. SKICOKEG 10L
6 No. VIBDA 10L
PLOT S MIX A1
2 No. CHOTES 10L
9 No. HEBPIS 10L
9 No. LAVANHI10L
4 No. PITTETT 10L
2 No. VIBDA 10L
1 No. PHOSU 25L
1 No. CORSAMF 25L
1 No. LIRTUAU 14-16cm EHStd
1 No. BETPE 14-16cm EHStd
Existing hedgerow to be 'thinned' back.
PLOT N MIX A1
7 No. EUBLON10L
4 No. HYPHI10L
2 No. LONNIBG10L
7 No. SKIJARU10L
2 No. VIBDA 10L
PLOT N MIX B1
2 No. AUCCROA 10L
7 No. EUOFOENG 10L
4 No. PRULAOL 10L
5 No. SKICOKEG 10L
4 No. VIBDA 10L
1 No. PHORRER 35L
LARGE ORN MIX A1
18 No. AUCJAV 10L
12 No. CORSAMF 10L
23 No. ELAEBLI10L
12 No. FATJA 10L
29 No. PHORRER 10L
23 No. PRULU 10L
41 No. EAB10L
4 No. EAB10L
1 No. BETPE 14-16cm EHStd
11 No. EAB 10L
8 No. BRASEN 10L
20 No. EAB 10L
1 No. BETPE 14-16cm EHStd
Existing hedgerow removed
12 No. EAB 10L
1 No. PHOFRRER 35L
4 No. EAB 10L
1 No. CORSAMF 25L
12 No. EAB10L
Existing hedgerow to be 'thinned' back & bank re-graded to engineers requirements
PLOT S MIX B1
6 No. BRASU 10L
5 No. CHOAG 10L
5 No. ESCDR 10L
8 No. EUOFOHA 10L
11 No. HEBALRE 10L
3 No. CARBETFF 12-14cm HStd
LOW S MIX A1
6 No. EUOFOEG10L
5 No. HEBPIS 10L
5 No. LONNIMG 10L
LOW N MIX A1
9 No. EUOFOENG 10L
9 No. LONNIMG 10L
9 No. MAHAQAP 10L
PLOT E&W MIX B1
13 No. CBM 10L
25 No. CISSP 10L
17 No. EUOFOEG10L
10 No. PITTEIP 10L
10 No. VIBPRIA 10L
PLOT E&W MIX B1
2 No. CBM10L
3 No. CISSP 10L
2 No. EUOFOEG10L
1 No. PITTEIP 10L
1 No. VIBPRIA 10L
LARGE ORN MIX A1
5 No. AUCJAV 10L
3 No. CORSAMF 10L
6 No. ELAEBLI10L
3 No. FATJA 10L
7 No. PHOFRRER 10L
6 No. PRULU 10L
1 No. BETPE 14-16cm EHStd
1 No. CORSAMF 25L
PLOT S MIX B1
3 No. BRASU 10L
2 No. CHOAG 10L
2 No. ESCDR 10L
3 No. EUOFOHA 10L
5 No. HEBALRE 10L
1 No. PHOSU 25L
4 No. BRASEN 10L
7 No. BRASEN 10L
PLOT S MIX A1
2 No. CHOTES 10L
5 No. HEBPIS 10L
5 No. LAVANHI 10L
3 No. PITTETT 10L
4 No. VIBDA 10L
PLOT E&W MIX A1
2 No. CHOAP 10L
5 No. LAVANMU10L
3 No. ROSOFMJU10L
4 No. SKICOKEG 10L
4 No. VIBDA 10L
PLOT S MIX A1
1 No. CHOTES 10L
3 No. HEBPIS 10L
3 No. LAVANHI 10L
2 No. PITTETT 10L
1 No. VIBDA 10L
PLOT S MIX A1
1 No. CHOTES 10L
4 No. HEBPIS 10L
4 No. LAVANHI 10L
2 No. PITTETT 10L
1 No. VIBDA 10L
1 No. CORSAMF25L
1 No. PHOFRRER 35L
15 No. EAB 10L
PLOT E&W MIX A1
2 No. CHOAP 10L
5 No. LAVANMU 10L
3 No. ROSOFMJU 10L
4 No. SKICOKEG 10L
4 No. VIBDA 10L
7 No. EAB 10L
5 No. EAB10L
6 No. EAB10L
7 No. EAB10L to be removed
PLOT N MIX A1
10 No. EUBLON10L
5 No. HYPHI10L
3 No. LONNIBG10L
10 No. SKIJARU10L
3 No. VIBDA 10L
PLOT E&W MIX A1
2 No. CHOAP10L
3 No. ROSOFMJU10L
4 No. SKICOKEG 10L
6 No. VIBDA 10L
PLOT S MIX A1
3 No. CHOTES 10L
11 No. HEBPIS 10L
11 No. LAVANHI10L
6 No. PITTETT 10L
3 No. VIBDA 10L
PLOT S MIX A1
3 No. CHOTES 10L
10 No. HEBPIS 10L
10 No. LAVANHI 10L
5 No. PITTETT 10L
3 No. VIBDA 10L
PLOT N MIX A1
11 No. EUBLON10L
6 No. HYPHI10L
3 No. LONNIBG10L
11 No. SKIJARU10L
3 No. VIBDA 10L
1 No. PHOFRRER 35L
12 No. EAB 10L
PLOT N MIX B1
2 No. AUCCROA 10L
7 No. EUOFOENG 10L
4 No. PRULAOL 10L
5 No. SKICOKEG 10L
4 No. VIBDA 10L
4 No. EAB10L
1 No. CORSAMF 35L
PLOT S MIX B1
3 No. BRASU10L
3 No. CHOAG 10L
3 No. ESCDR 10L
4 No. EUOFOHA 10L
6 No. HEBALRE 10L
52 No. LIGOV 10L
LARGE ORN MIX A1
14 No. AUCJAV 10L
7 No. CORSAMF 10L
14 No. ELAEBLI10L
7 No. FATJA 10L
17 No. PHOFRRER 10L
14 No. PRULU 10L
1 No. LIRTUAU 14-16cm EHStd
12 No. EAB10L
PLOT N MIX A1
4 No. EUBLON 10L
2 No. HYPHI 10L
1 No. LONNIBG10L
4 No. SKIJARU 10L
1 No. VIBDA 10L
PLOT N MIX B1
1 No. AUCCROA 10L
4 No. EUOFOENG 10L
2 No. PRULAOL 10L
3 No. SKICOKEG 10L
2 No. VIBDA 10L
42 No. EAB10L
63 No. LIGOV 10L
1 No. PHOFRRER 35L
PLOT N MIX A1
7 No. EUBLON10L
4 No. HYPHI 10L
2 No. LONNIBG 10L
7 No. SKIJARU 10L
2 No. VIBDA 10L
Existing hedgerow removed
1 No. CARBETFF 14-16cm EHStd
1 No. CARBETFF 14-16cm EHStd
1 No. BETPE 14-16cm EHStd
PLOT N MIX B1
2 No. AUCCROA 10L
5 No. EUOFOENG 10L
3 No. PRULAOL 10L
4 No. SKICOKEG 10L
3 No. VIBDA 10L
LOW N MIX A1
9 No. EUOFOENG 10L
9 No. LONNIMG 10L
9 No. MAHAQAP 10L
T3 Oak
T4 Oak
T5 Oak
1 No. PHOFR
8 No. EAB10
29 No. EAB10
1 No. BETPE 14-16cm EHStd
1 No. CORSAMF 25L
PLOT E&W MIX A1
2 No. CHOAP 10L
5 No. LAVANMU10L
3 No. ROSOFMJU10L
4 No. SKICOKEG 10L
4 No. VIBDA 10L
PLOT S MIX A1
2 No. CHOTES 10L
5 No. HEBPIS 10L
5 No. LAVANHI 10L
3 No. PITTETT 10L
2 No. VIBDA 10L
4 No. LAVANHI10L
PLOT S
2 No. BR
2 No. CH
2 No. ES
3 No. EU
4 No. HE
71
1 No. BETPE 14-16cm EHStd
1 No. CORSAMF 25L
PLOT E&W MIX A1
2 No. CHOAP 10L
5 No. LAVANMU 10L
3 No. ROSOFMJU10L
4 No. SKICOKEG 10L
4 No. VIBDA 10L
PLOT S MIX A1
2 No. CHOTES 10L
9 No. HEBPIS 10L
9 No. LAVANHI 10L
4 No. PITTETT 10L
2 No. VIBDA 10L
1 No. PHOSU 25L
1 No. LIRTUAU 14-16cm EHStd
1 No. BETPE 14-16cm EHStd
Existing hedgerow to be 'thinned' back.
PLOT N MIX A1
7 No. EUBLON10L
4 No. HYPHI10L
2 No. LONNIBG10L
7 No. SKIJARU10L
2 No. VIBDA 10L
PLOT N MIX B1
2 No. AUCCROA 10L
7 No. EUOFOENG 10L
4 No. PRULAOL 10L
5 No. SKICOKEG 10L
4 No. VIBDA 10L
1 No. PHORRER 35L
LARGE ORN MIX A1
18 No. AUCJAV 10L
12 No. CORSAMF 10L
23 No. ELAEBLI10L
12 No. FATJA 10L
29 No. PHOFRRER 10L
23 No. PRULU 10L
41 No. EAB10L
4 No. EAB10L
1 No. BETPE 14-16cm EHStd
11 No. EAB 10L
8 No. BRASEN 10L
20 No. EAB 10L
1 No. BETPE 14-16cm EHStd
Existing hedgerow removed
12 No. EAB 10L
1 No. PHOFRRER 35L
4 No. EAB 10L
1 No. CORSAMF 25L
12 No. EAB10L
PLOT S MIX B1
6 No. BRASU 10L
5 No. CHOAG 10L
5 No. ESCDR 10L
8 No. EUOFOHA 10L
11 No. HEBALRE 10L
3 No. CARBETFF 12-14cm HStd
LOW S MIX A1
6 No. EUOFOEG10L
5 No. HEBPIS 10L
5 No. LONNIMG 10L
LOW N MIX A1
9 No. EUOFOENG 10L
9 No. LONNIMG 10L
9 No. MAHAQAP 10L
PLOT E&W MIX B1
13 No. CBM 10L
25 No. CISSP 10L
17 No. EUOFOEG10L
10 No. PITTEIP 10L
10 No. VIBPRIA 10L
PLOT E&W MIX B1
2 No. CBM 10L
3 No. CISSP 10L
2 No. EUOFOEG10L
1 No. PITTEIP 10L
1 No. VIBPRIA 10L
LARGE ORN MIX A1
5 No. AUCJAV 10L
3 No. CORSAMF 10L
6 No. ELAEBLI10L
3 No. FATJA 10L
7 No. PHOFRRER 10L
6 No. PRULU 10L
1 No. BETPE 14-16cm EHStd
1 No. CORSAMF 25L
PLOT S MIX B1
3 No. BRASU 10L
2 No. CHOAG 10L
2 No. ESCDR 10L
3 No. EUOFOHA 10L
5 No. HEBALRE 10L
1 No. PHOSU 25L
4 No. BRASEN 10L
7 No. BRASEN 10L
PLOT S MIX A1
2 No. CHOTES 10L
5 No. HEBPIS 10L
5 No. LAVANHI 10L
3 No. PITTETT 10L
2 No. VIBDA 10L
4 No. LAVANHI10L
PLOT S MIX A1
1 No. CHOTES 10L
3 No. HEBPIS 10L
3 No. LAVANHI 10L
2 No. PITTETT 10L
1 No. VIBDA 10L
PLOT S MIX A1
1 No. CHOTES 10L
4 No. HEBPIS 10L
4 No. LAVANHI 10L
2 No. PITTETT 10L
1 No. VIBDA 10L
1 No. CORSAMF25L
1 No. PHOFRRER 35L
15 No. EAB 10L
PLOT E&W MIX A1
2 No. CHOAP 10L
5 No. LAVANMU 10L
3 No. ROSOFMJU10L
4 No. SKICOKEG 10L
4 No. VIBDA 10L
7 No. EAB 10L
5 No. EAB10L
6 No. EAB10L
7 No. EAB10L to be removed
PLOT N MIX A1
10 No. EUBLON10L
5 No. HYPHI10L
3 No. LONNIBG10L
10 No. SKIJARU10L
3 No. VIBDA 10L
PLOT E&W MIX A1
2 No. CHOAP10L
3 No. ROSOFMJU10L
4 No. SKICOKEG 10L
6 No. VIBDA 10L
PLOT S MIX A1
3 No. CHOTES 10L
11 No. HEBPIS 10L
11 No. LAVANHI10L
6 No. PITTETT 10L
3 No. VIBDA 10L
PLOT S MIX A1
3 No. CHOTES 10L
10 No. HEBPIS 10L
10 No. LAVANHI 10L
5 No. PITTETT 10L
3 No. VIBDA 10L
PLOT N MIX A1
11 No. EUBLON10L
6 No. HYPHI10L
3 No. LONNIBG10L
11 No. SKIJARU10L
3 No. VIBDA 10L
1 No. PHOFRRER 35L
12 No. EAB 10L
PLOT N MIX B1
2 No. AUCCROA 10L
7 No. EUOFOENG 10L
4 No. PRULAOL 10L
5 No. SKICOKEG 10L
4 No. VIBDA 10L
4 No. EAB10L
1 No. CORSAMF 25L
PLOT S MIX B1
3 No. BRASU10L
3 No. CHOAG 10L
3 No. ESCDR 10L
4 No. EUOFOHA 10L
6 No. HEBALRE 10L
52 No. LIGOV 10L
LARGE ORN MIX A1
14 No. AUCJAV 10L
7 No. CORSAMF 10L
14 No. ELAEBLI10L
7 No. FATJA 10L
17 No. PHOFRRER 10L
14 No. PRULU 10L
1 No. LIRTUAU 14-16cm EHStd
12 No. EAB10L
PLOT N MIX A1
4 No. EUBLON 10L
2 No. HYPHI 10L
1 No. LONNIBG10L
4 No. SKIJARU 10L
1 No. VIBDA 10L
PLOT N MIX B1
1 No. AUCCROA 10L
4 No. EUOFOENG 10L
2 No. PRULAOL 10L
3 No. SKICOKEG 10L
2 No. VIBDA 10L
42 No. EAB10L
63 No. LIGOV 10L
1 No. PHOFRRER 35L
PLOT N MIX A1
7 No. EUBLON10L
4 No. HYPHI 10L
2 No. LONNIBG 10L
7 No. SKIJARU 10L
2 No. VIBDA 10L
Existing hedgerow removed
1 No. CARBETFF 14-16cm EHStd
1 No. CARBETFF 14-16cm EHStd
1 No. BETPE 14-16cm EHStd
PLOT N MIX B1
2 No. AUCCROA 10L
5 No. EUOFOENG 10L
3 No. PRULAOL 10L
4 No. SKICOKEG 10L
3 No. VIBDA 10L
T3 Oak
T4 Oak
T5 Oak
LOW N MIX A1
9 No. EUOFOENG 10L
9 No. LONNIMG 10L
9 No. MAHAQAP 10L
1 No. PHOFR
8 No. EAB10
29 No. EAB10
1 No. BETPE 14-16cm EHStd
1 No. CORSAMF 25L
PLOT E&W MIX A1
2 No. CHOAP 10L
5 No. LAVANMU 10L
3 No. ROSOFMJU10L
4 No. SKICOKEG 10L
4 No. VIBDA 10L
PLOT S MIX A1
2 No. CHOTES 10L
5 No. HEBPIS 10L
5 No. LAVANHI 10L
3 No. PITTETT 10L
2 No. VIBDA 10L
4 No. LAVANHI10L
PLOT S
2 No. BR
2 No. CH
2 No. ES
3 No. EU
4 No. HE
71
1 No. BETPE 14-16cm EHStd
1 No. CORSAMF 25L
PLOT E&W MIX A1
2 No. CHOAP 10L
5 No. LAVANMU 10L
3 No. ROSOFMJU10L
4 No. SKICOKEG 10L
4 No. VIBDA 10L
PLOT S MIX A1
2 No. CHOTES 10L
9 No. HEBPIS 10L
9 No. LAVANHI 10L
4 No. PITTETT 10L
2 No. VIBDA 10L
1 No. PHOSU 25L
1 No. LIRTUAU 14-16cm EHStd
1 No. BETPE 14-16cm EHStd
Existing hedgerow to be 'thinned' back.
PLOT N MIX A1
7 No. EUBLON10L
4 No. HYPHI10L
2 No. LONNIBG10L
7 No. SKIJARU10L
2 No. VIBDA 10L
PLOT N MIX B1
2 No. AUCCROA 10L
7 No. EUOFOENG 10L
4 No. PRULAOL 10L
5 No. SKICOKEG 10L
4 No. VIBDA 10L
1 No. PHORRER 35L
LARGE ORN MIX A1
18 No. AUCJAV 10L
12 No. CORSAMF 10L
23 No. ELAEBLI10L
12 No. FATJA 10L
29 No. PHOFRRER 10L
23 No. PRULU 10L
41 No. EAB10L
4 No. EAB10L
1 No. BETPE 14-16cm EHStd
11 No. EAB 10L
8 No. BRASEN 10L
20 No. EAB 10L
1 No. BETPE 14-16cm EHStd
Existing hedgerow removed
12 No. EAB 10L
1 No. PHOFRRER 35L
4 No. EAB 10L
1 No. CORSAMF 25L
12 No. EAB10L
Existing hedgerow to be 'thinned' back & bank re-graded to engineers requirements