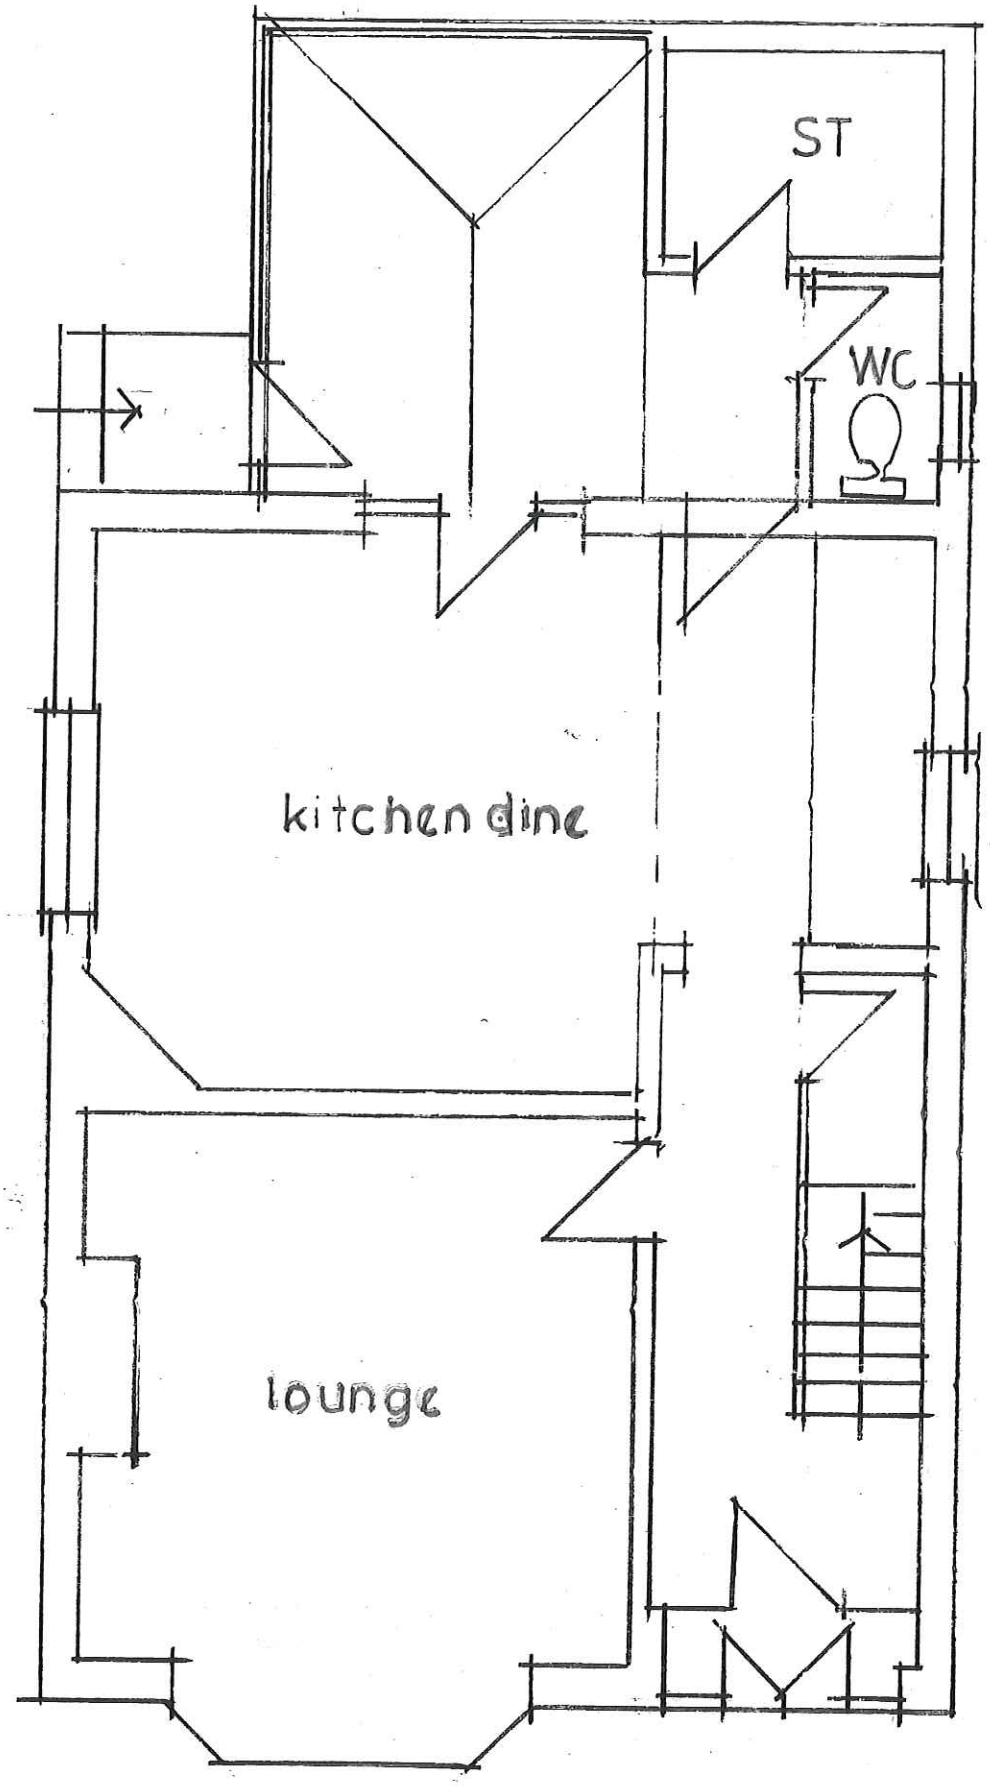


GROUND FLOOR
EXISTING

0 1 2 3 metres

1:50