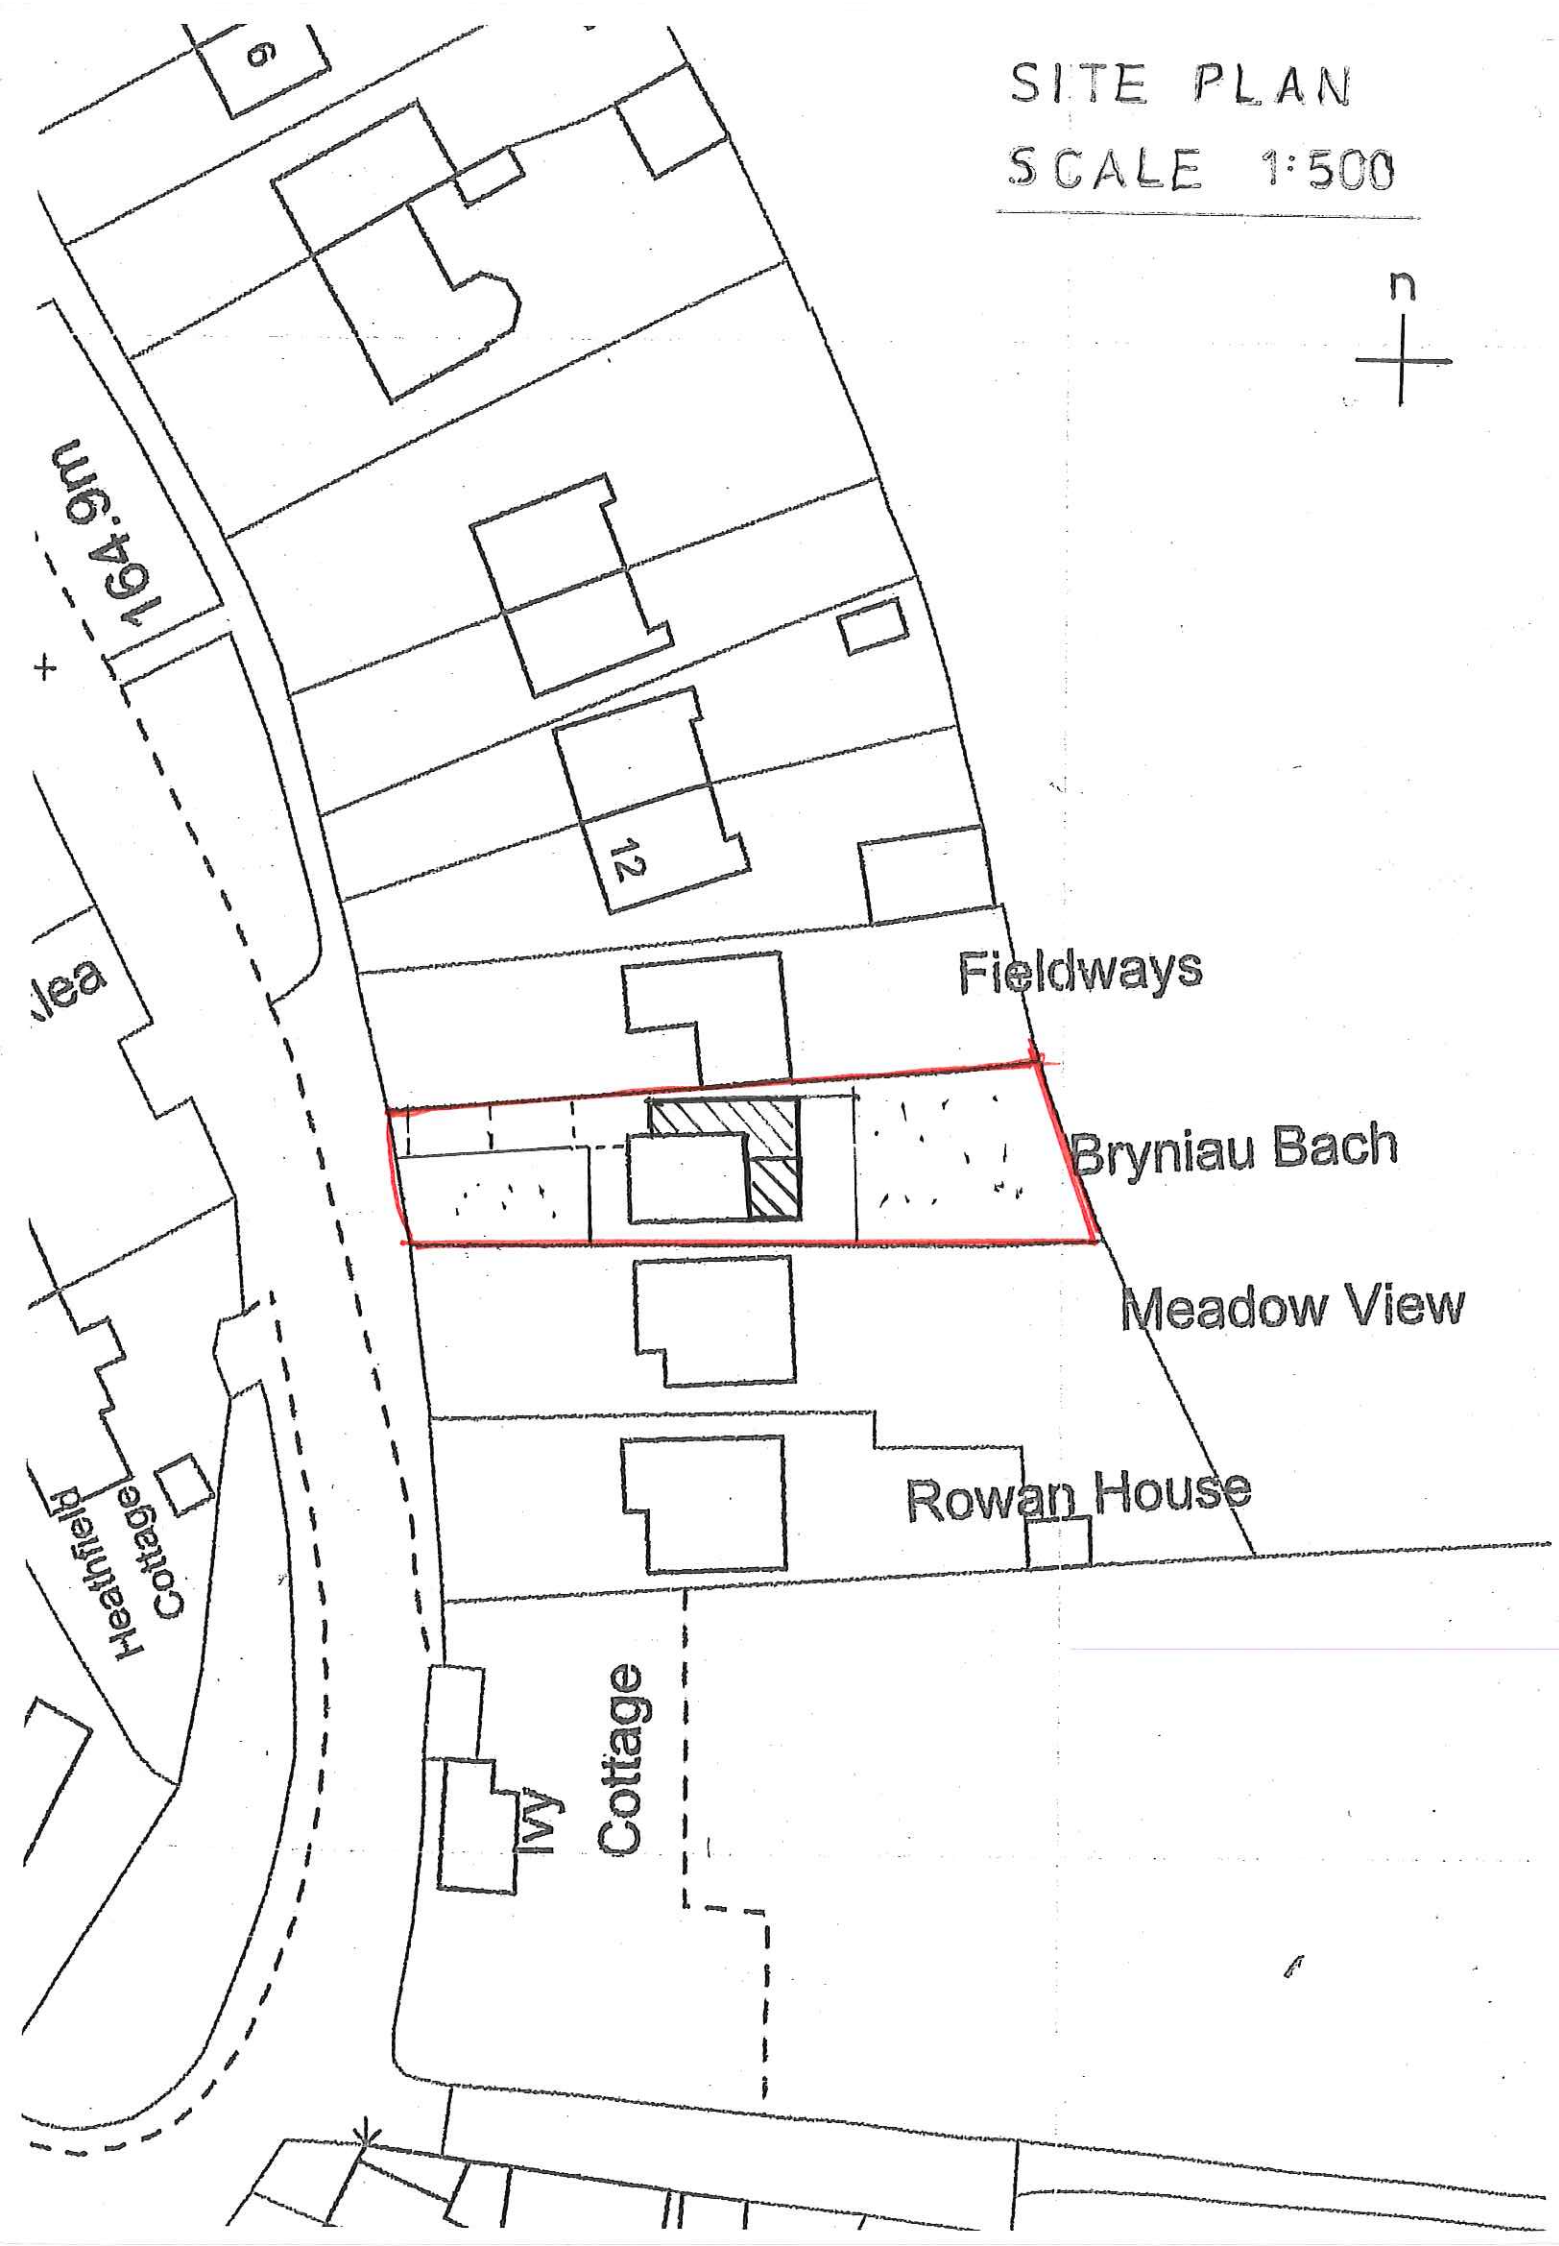

SITE PLAN
SCALE 1:500
n
164.9m
12
Fieldways
Bryniau Bach
Meadow View
Rowan House
Heathfield Cottage
Ivy Cottage