

THIS DRAWING HAS BEEN PREPARED FOR THE PURPOSE OF OBTAINING PLANNING APPROVAL ONLY

0 2 4 6 8 10

Scale Bar Metres 1:100

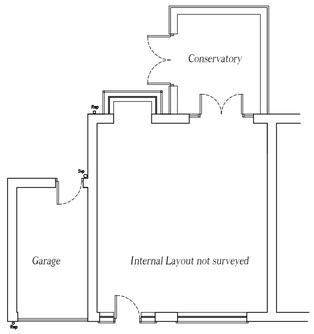

Existing Ground Floor Plan
Scale 1:100

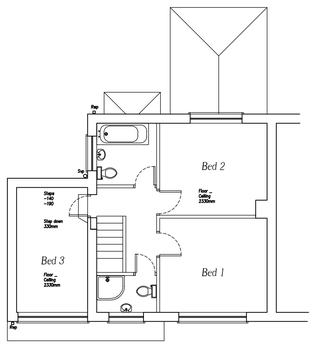

Existing First Floor Plan
Scale 1:100



Block Plan 1:200

0 4 8 12 16 20

Scale Bar Metres 1:200




(c) Crown Copyright 2019
Reproduction in whole or in part is prohibited without the prior permission of Ordnance Survey.
Licence Number 100031961


0 20 40 60 80

Ordnance Survey
OS Sitemap ®


Site Plan 1:1250

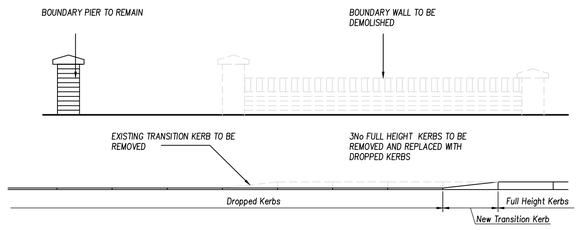


Proposed Plan showing Kerb Arrangement
Scale 1:50

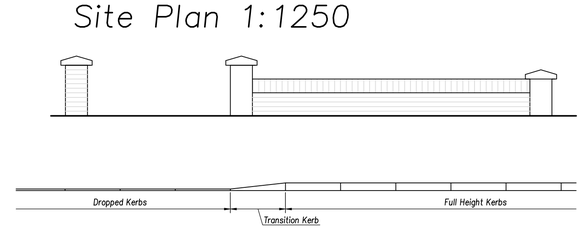


Existing Plan showing Kerb Arrangement
Scale 1:50

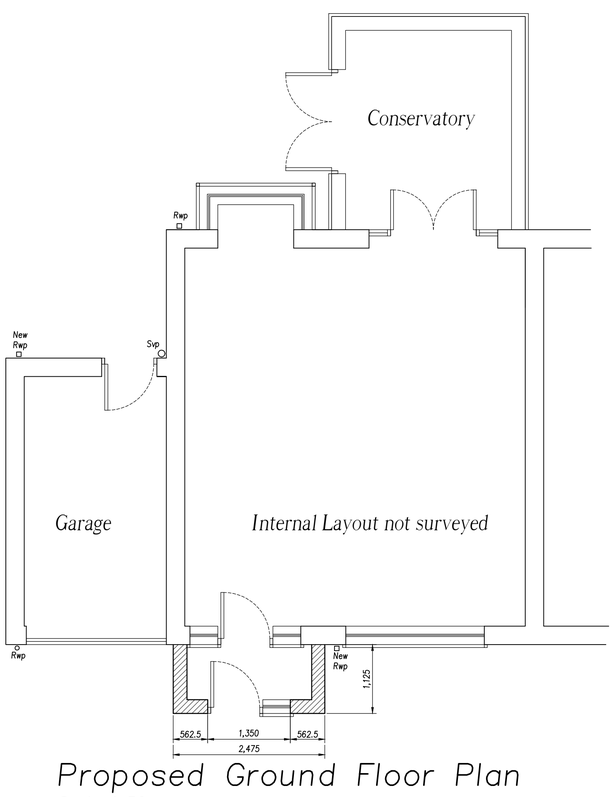

Proposed Ground Floor Plan
Scale 1:50

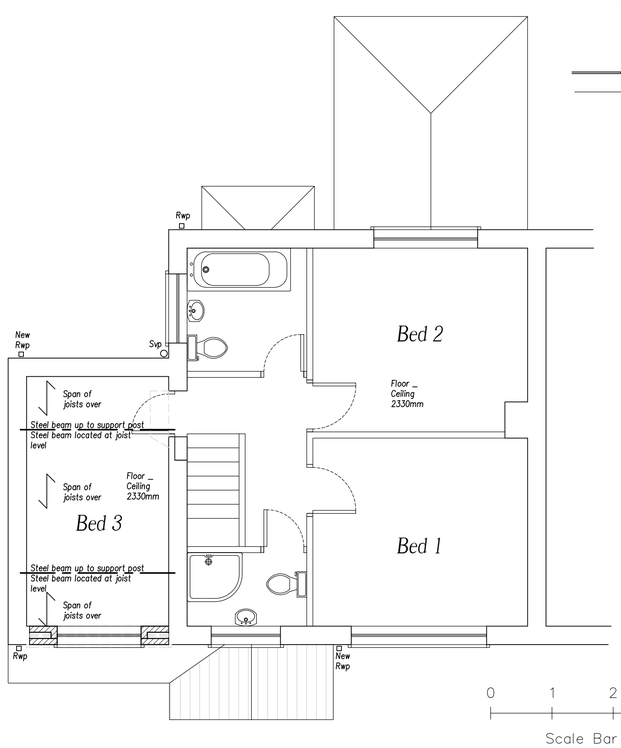

Proposed First Floor Plan
Scale 1:50

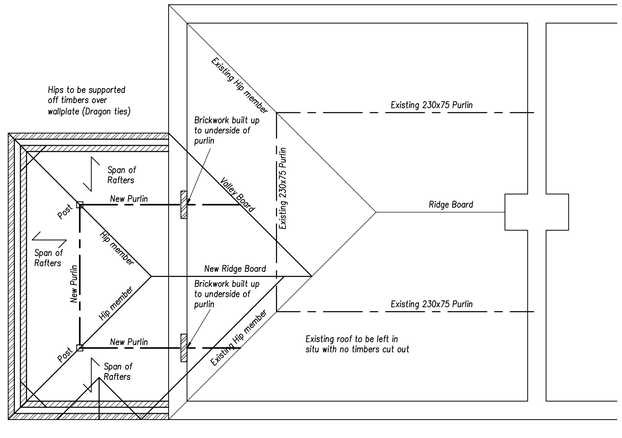

0 1 2 3 4 5

Scale Bar Metres 1:50

Proposed Roof Plan
Scale 1:50

Revision	Details of Amendments
A	AMENDED IN LINE WITH COMMENTS RECEIVED FROM PLANNERS

Proposed Development

Replacement of existing flat roof for new pitched roof, proposed porch, dropped kerb and new boundary wall to 6 Wilton Avenue, Cellarhead, Staffordshire, ST9 0HZ

Drawing Title

Existing and Proposed Floor Plan, site plan and block plan

Date	Scale @ A1	Sheet
06.11.19	1:50, 100, 200 & 1250	1 of 3

Applicants Name & Address

Mr S. Podmore
6 Wilton Avenue, Cellarhead, Staffordshire, ST9 0HZ

Telephone No
07809 212499