CONDITION 13

DRAINAGE PLANS SURFACE WATER FOUL SEWAGE

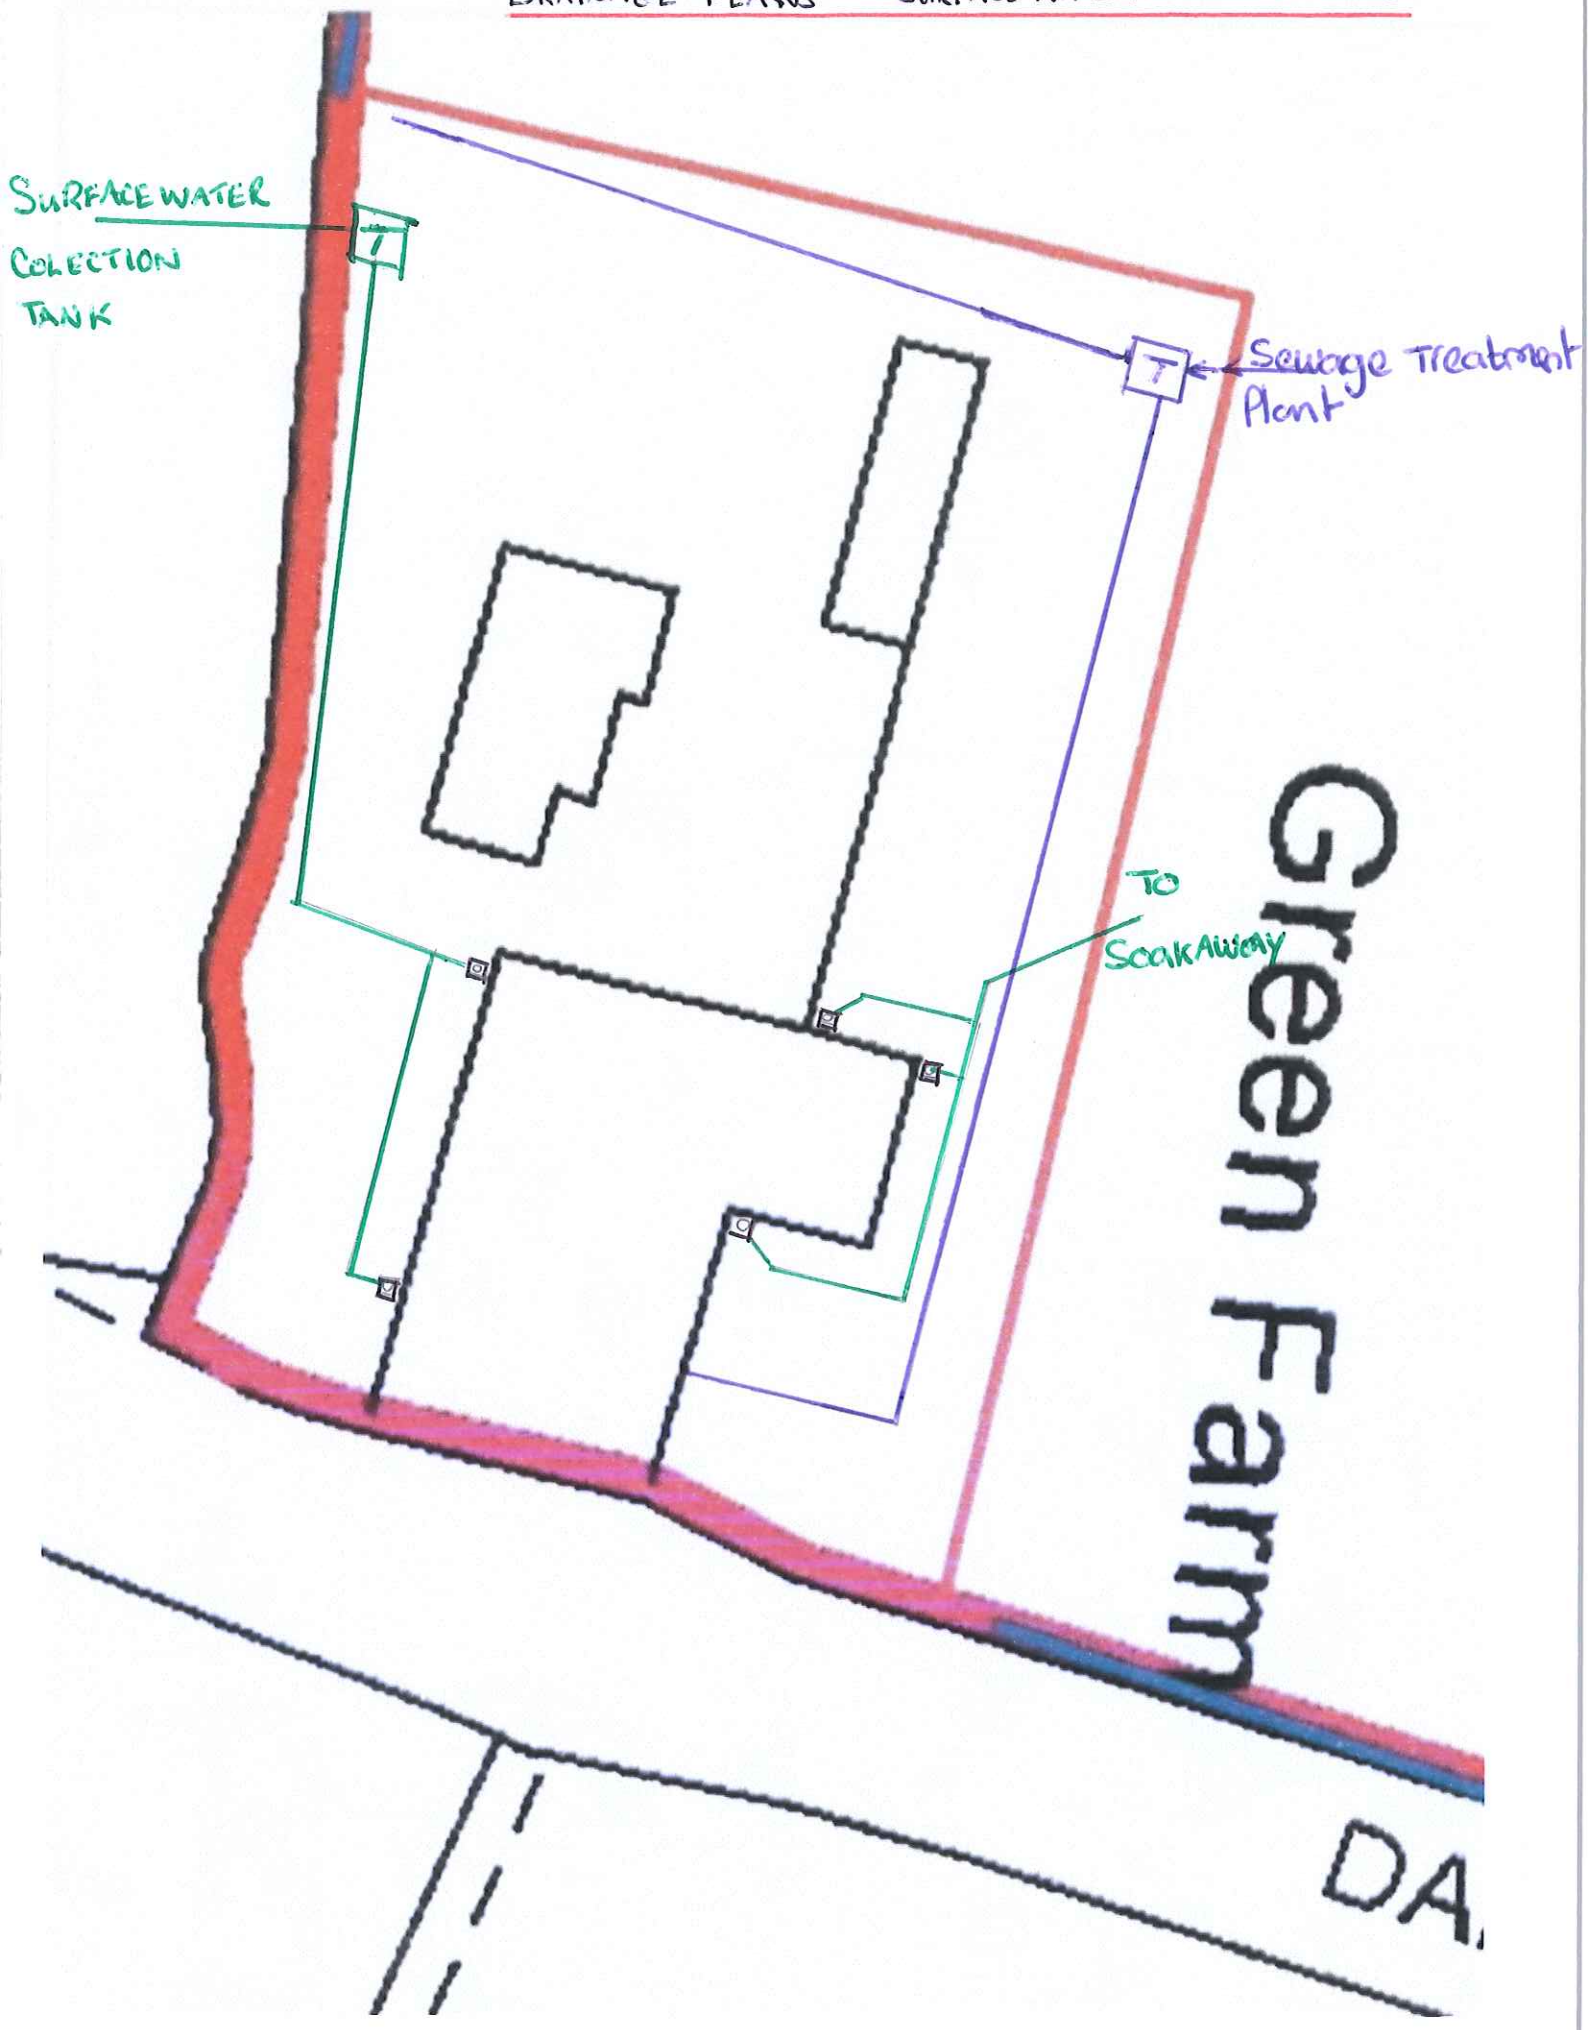

CONDITION 13

DRAINAGE PLANS	SURFACE WATER	FOUL SEWAGE

SURFACE WATER	SOUTH ELEVATION TO RUN TO COLLECTION TANK TO BE REUSED. NORTH ELEVATION TO RUN TO SOAKAWAY.
FOUL SEWAGE	TO RUN TO SEWAGE TREATMENT PLANT THEN TO SOAKAWAY.