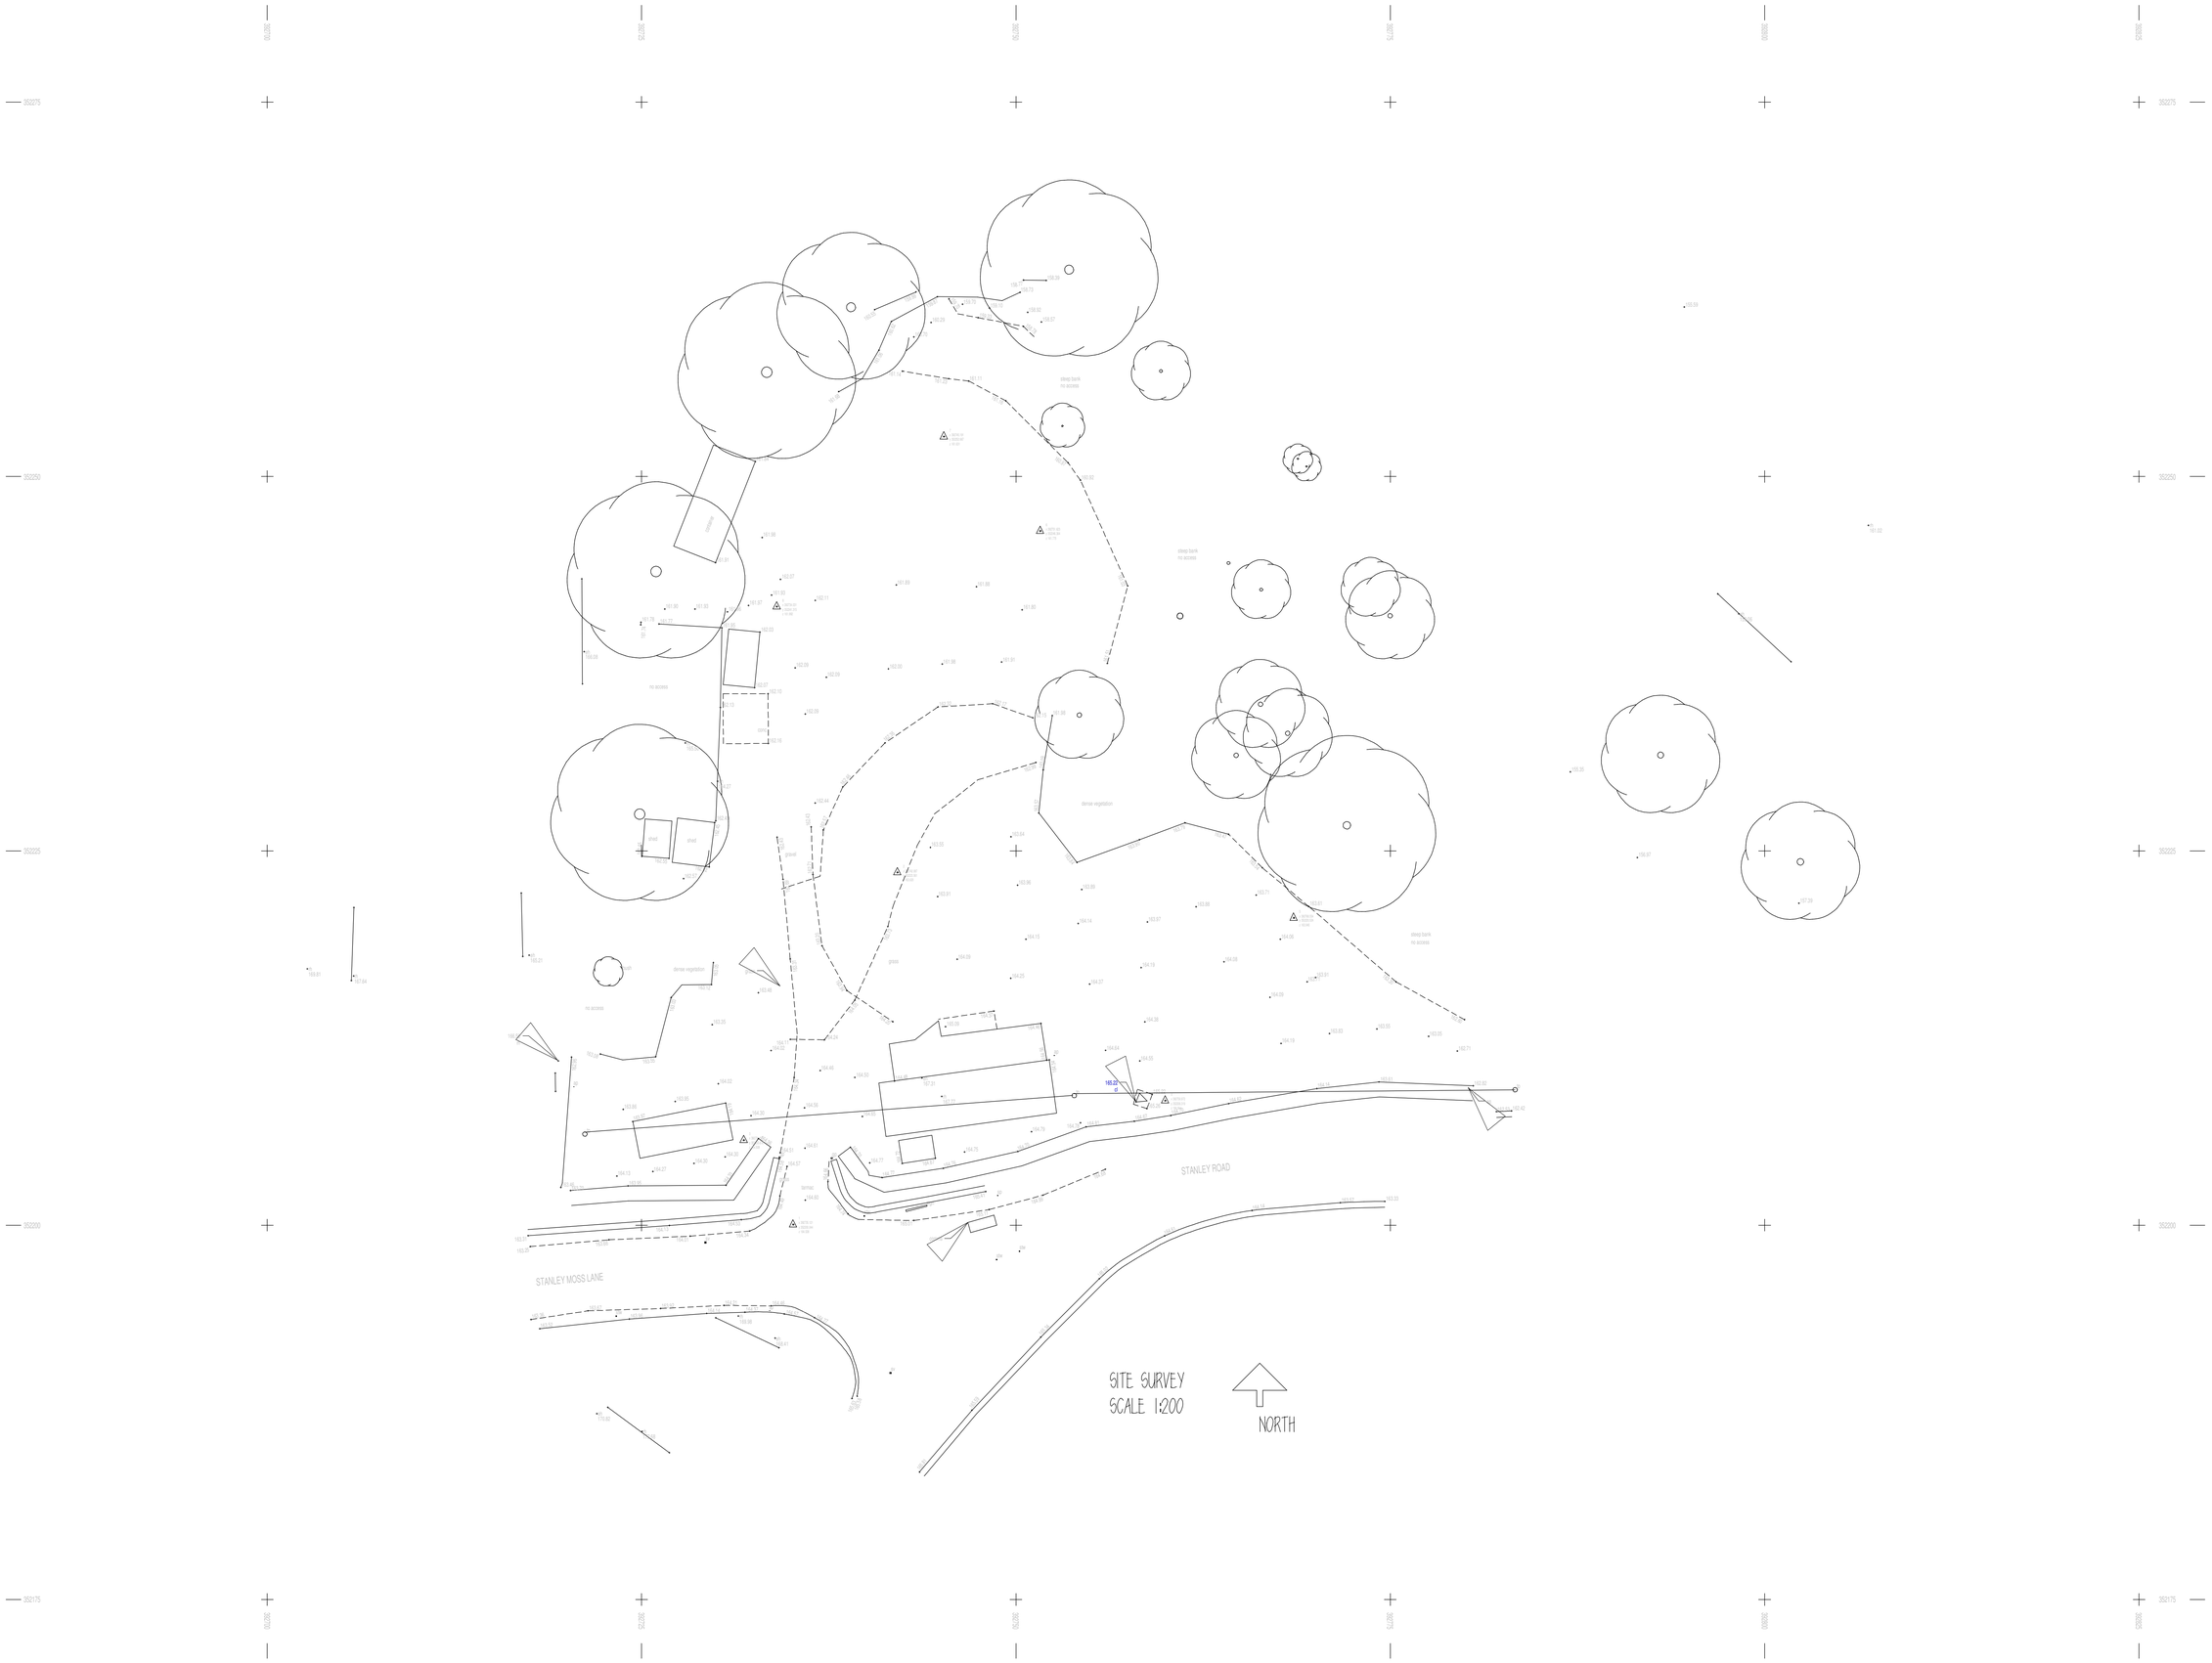
STANLEY ROAD
STANLEY MOSS LANE
SITE SURVEY
SCALE 1:200
NORTH