A1

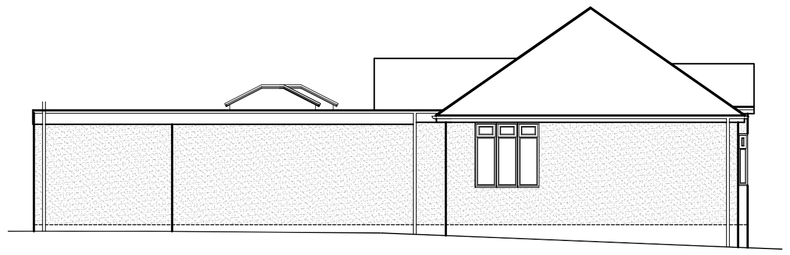

PROPOSED SIDE ELEVATION
scale 1:100

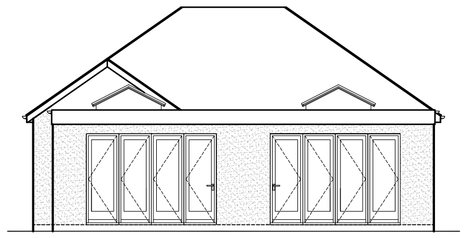

PROPOSED REAR ELEVATION
scale 1:100

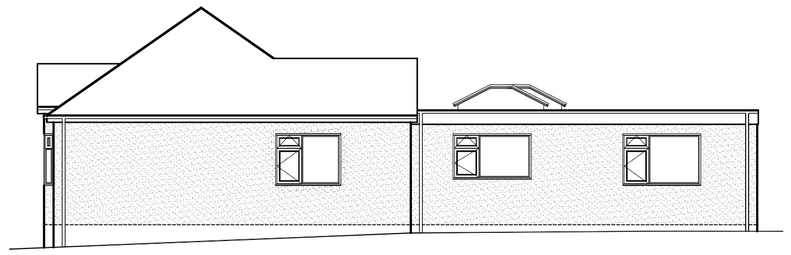

PROPOSED SIDE ELEVATION
scale 1:100



PROPOSED FRONT ELEVATION
scale 1:100

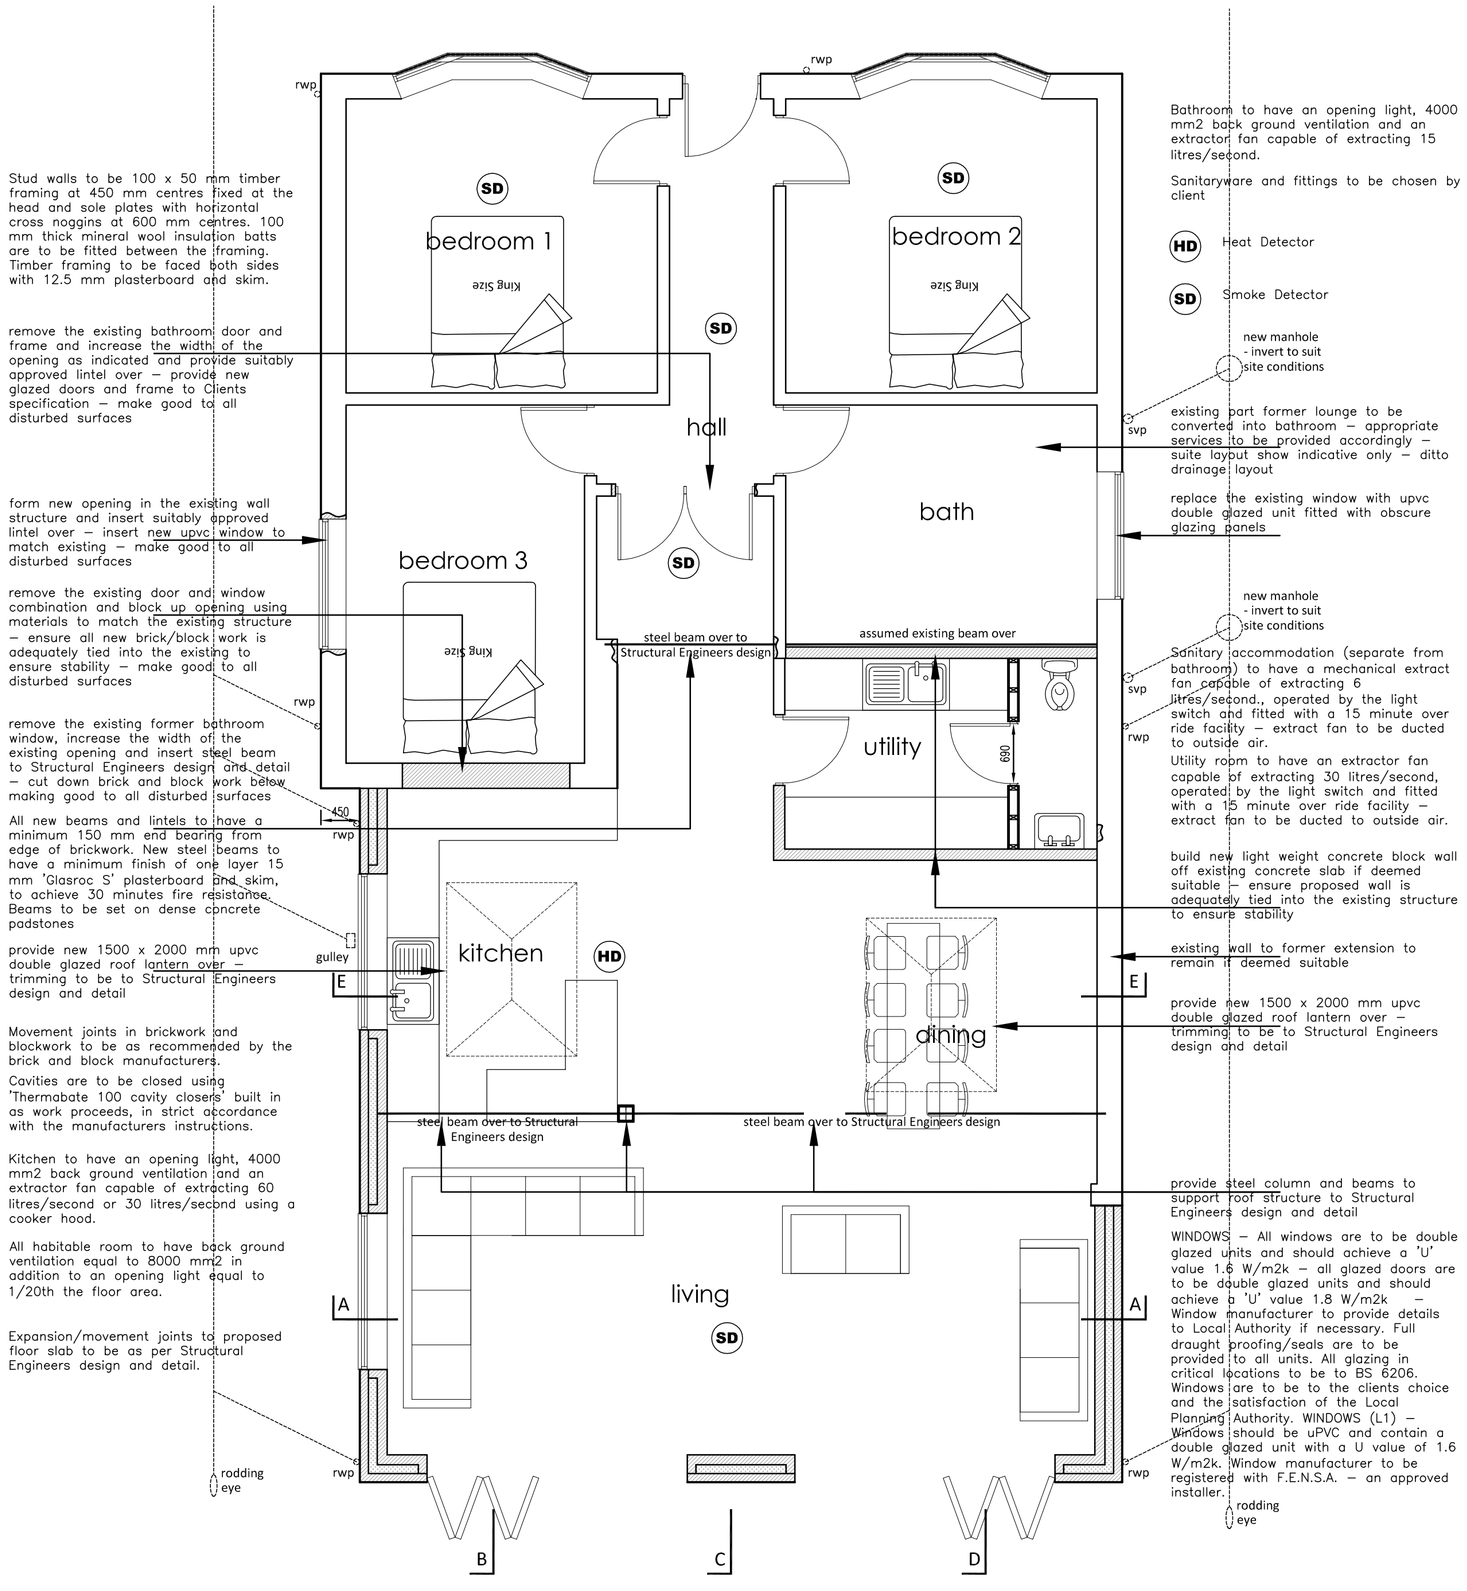

PROPOSED FLOOR PLAN
scale 1:50



PROPOSED ROOF PLAN
scale 1:50

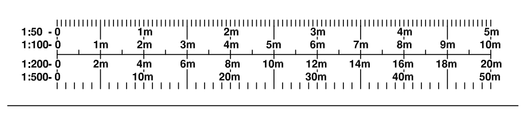

KAD
ARCHITECTURAL DESIGN & SURVEYING SERVICES

52 Parkway
Trentham
Stoke-On-Trent
Staffordshire
ST4 8AG

tel: 07974 243439

www.kadarchitectural.co.uk
jon@kadarchitectural.co.uk

Copyright

KAD Architectural Design & Surveying Services.

This drawing and the designs depicted may not be reproduced in whole or in part without the prior written permission of KAD Architectural Design & Surveying Services

THE PARTY WALL ACT 1996 - The Client's attention is drawn to the Party Wall Act 1996 which requires notification and agreement to be made with adjoining owners, where the building owner undertakes any building works on, adjacent to or near to the party wall line between the properties. the Client shall ensure that all legal obligations in this regard are complied with.

REVISIONS & PUBLICATION DATES

04 01 2020 - amended in line following Planning issues

16 01 2020 - ceiling height to proposed extension reduced by 280 mm

Planning & Building Regulation Purposes Only

PROJECT NUMBER / DRAWING NUMBER

2426/19/03B

CLIENT

Masutoso
'Lake View'
12 Lakes Edge
Stone
ST15 0BF

DRAWING TITLE

Proposed Details 1

FIRST PUBLICATION DATE
October 2019 Jon Bennett

SCALE :-
1:50; 1:100 **printed @ A1**

PROJECT
Proposed Extension and Refurbishment at
48 Ash Bank Road
Werrington
Stoke On Trent
ST2 9DR