

rear south elevation 1;100 scale

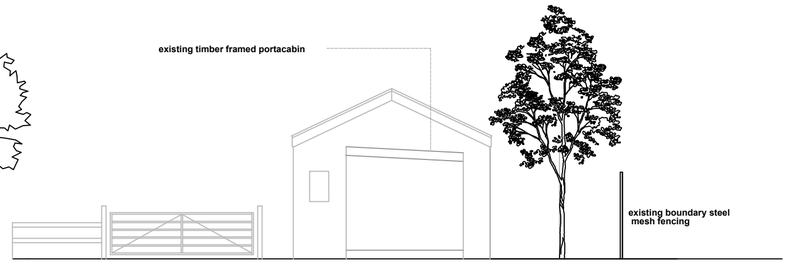

end west elevation 1;100 scale

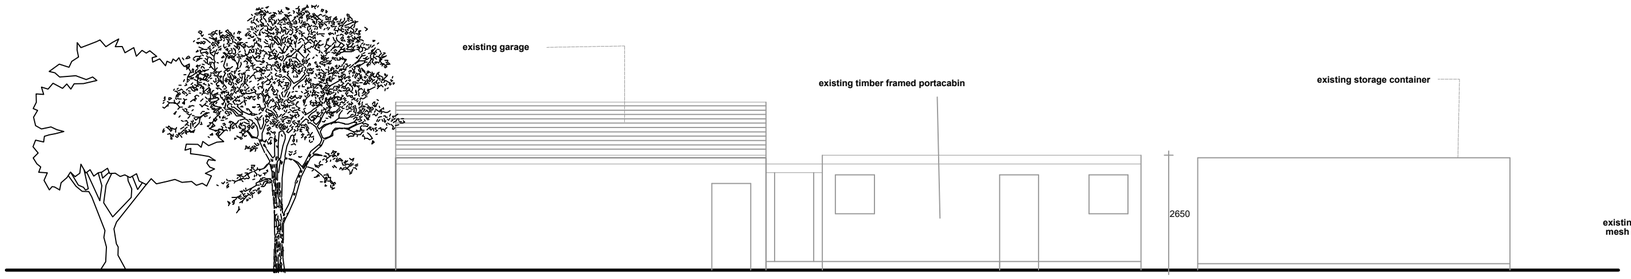

front north elevation 1.100 scale

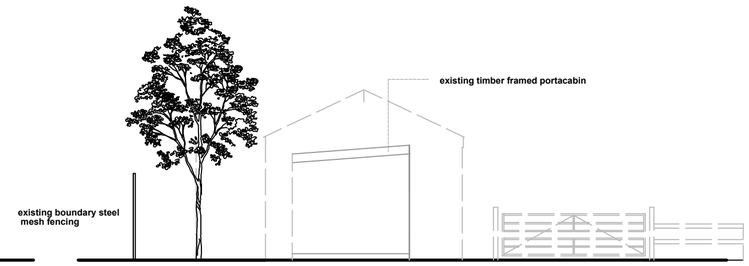

end east elevation 1.100 scale

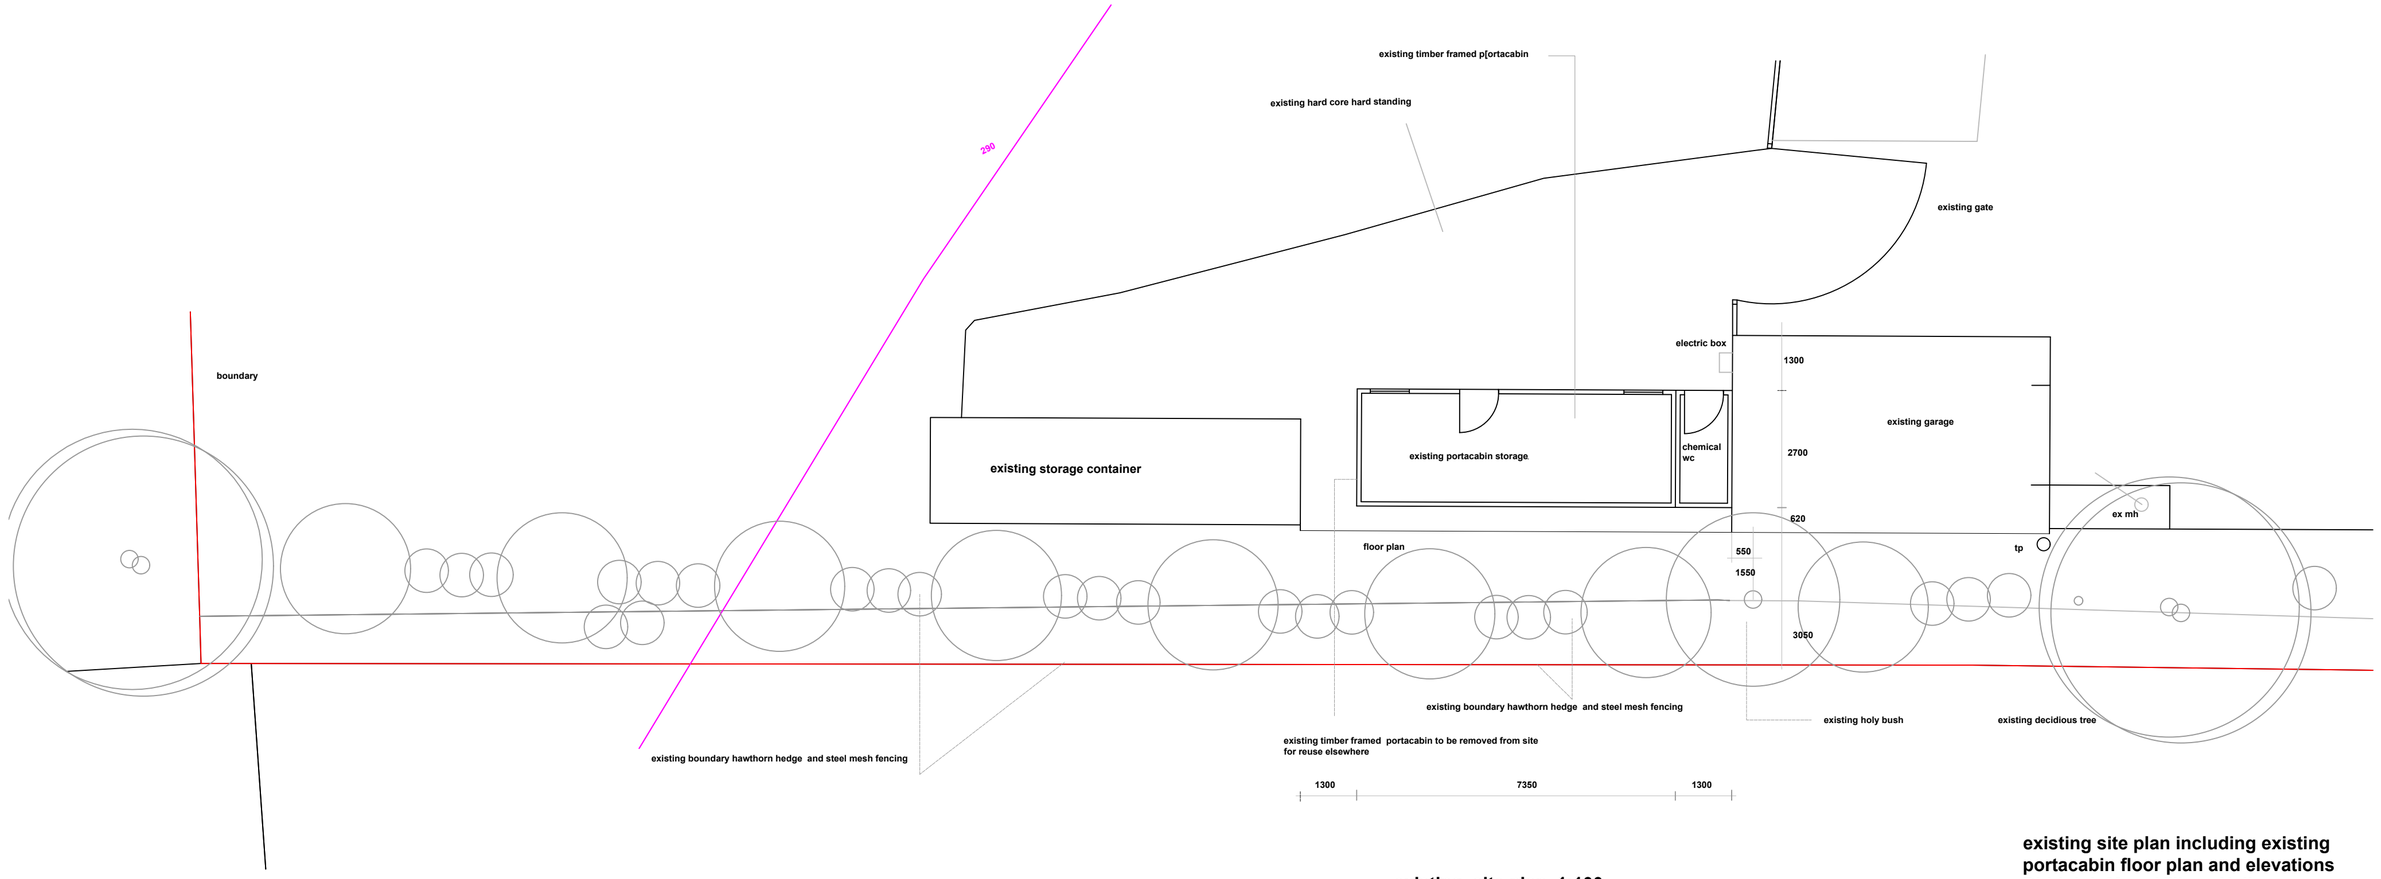

existing site plan 1;100

existing site plan including existing portacabin floor plan and elevations
Biddulph Moor Village Hall
56 Hot Lane Biddulph Moor
Stoke on trent ST8 7HP
drg no 20/02/04 scale 1;100