




rear south elevation 1;100 scale

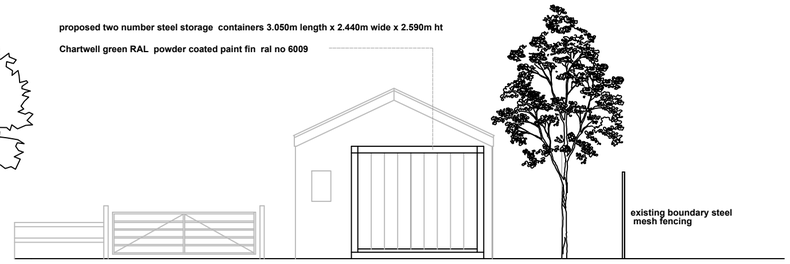


end west elevation 1;100 scale

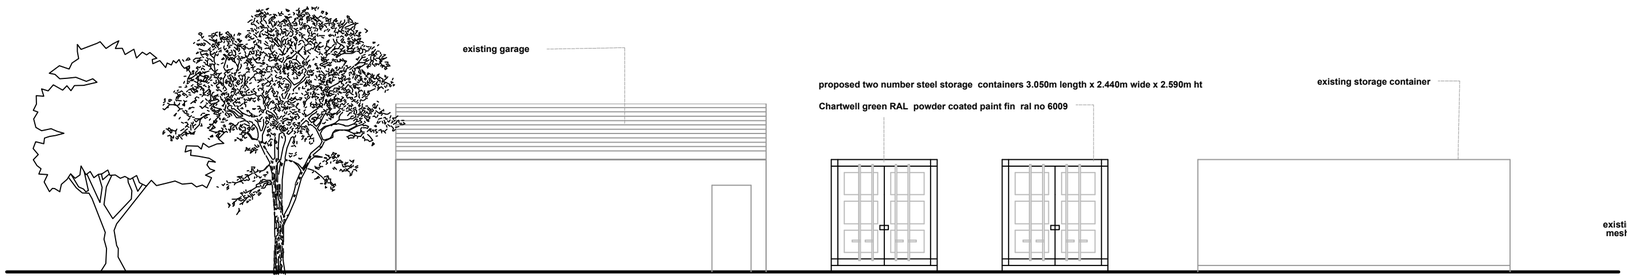

front north elevation 1.100 scale

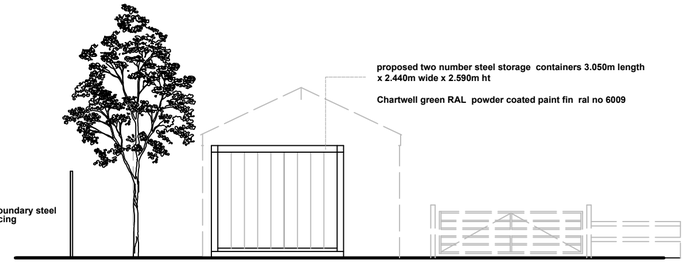

end east elevation 1.100 scale

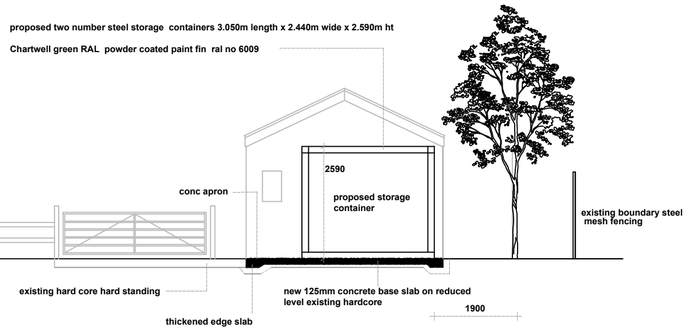

typical section 1.100 scale

proposed site plan 1;100

proposed storage units
Biddulph Moor Village Hall
56 Hot Lane Biddulph Moor
Stoke on trent ST8 7HP
drg no 20/02/03 scale 1;100