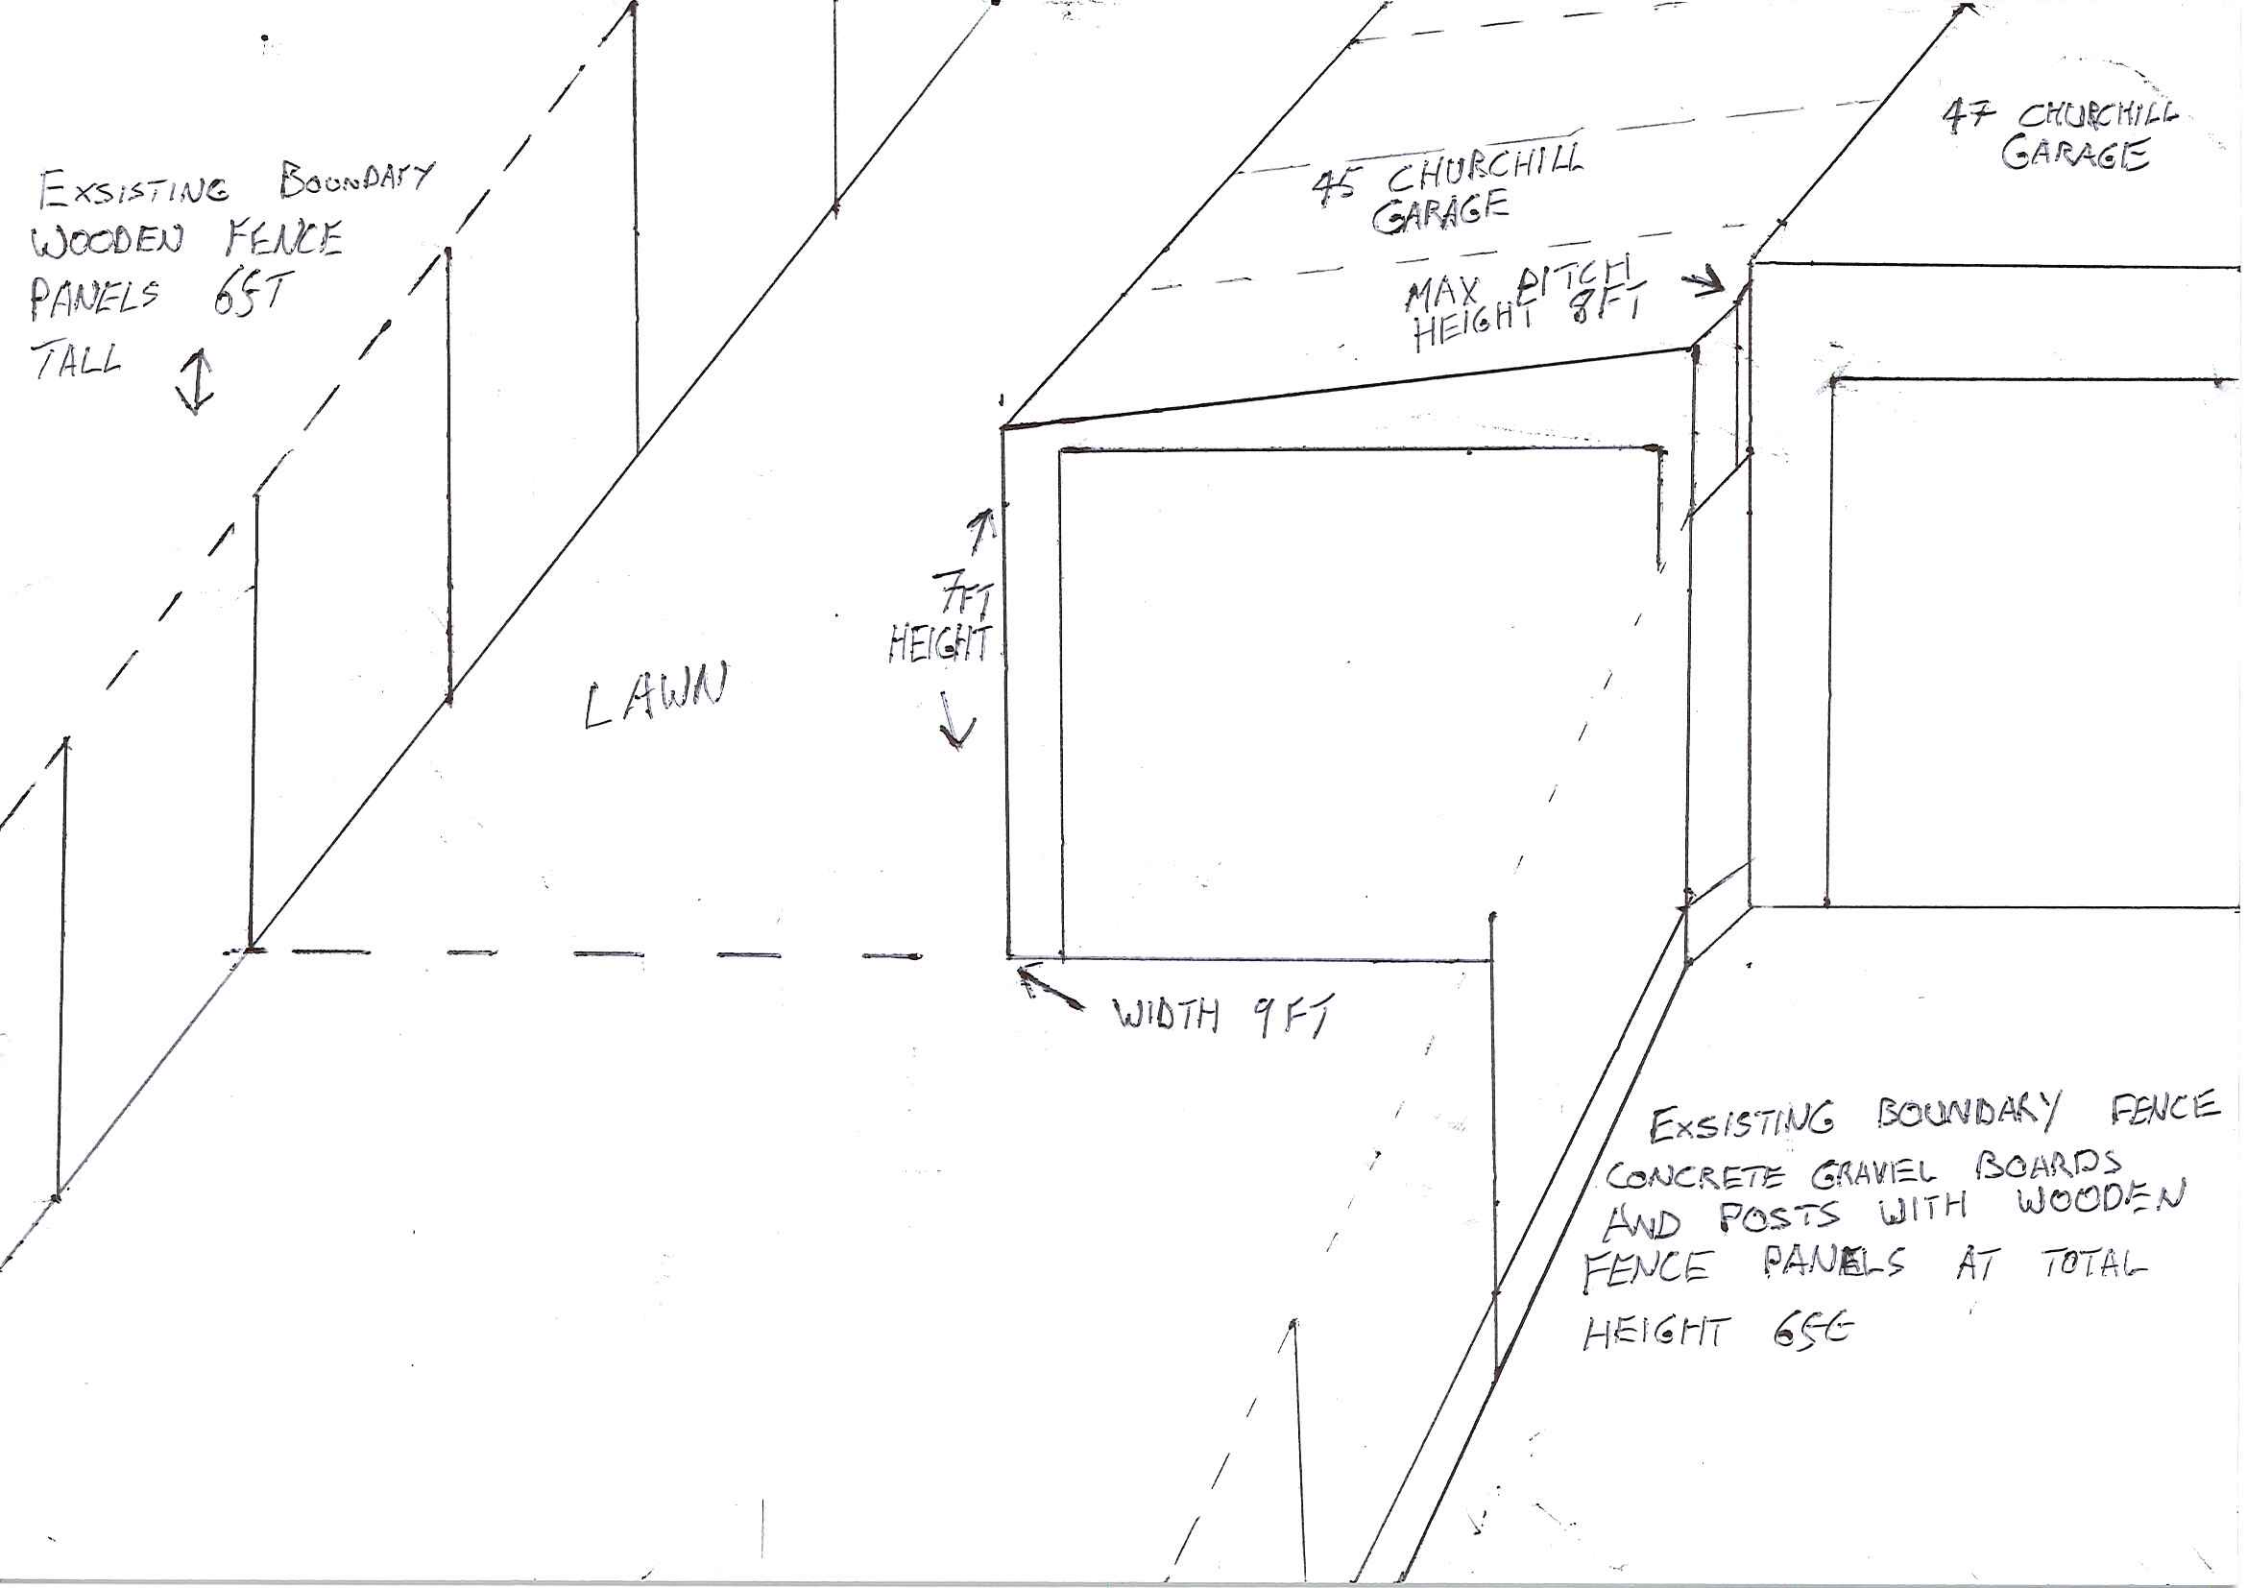
EXSISTING BOUNDARY
WOODEN FENCE
PANELS 6FT
TALL
45 CHURCHILL
GARAGE
47 CHURCHILL
GARAGE
MAX PITCH
HEIGHT 8FT
7FT
HEIGHT
LAWN
WIDTH 9FT
EXSISTING BOUNDARY FENCE
CONCRETE GRAVIEL BOARDS
AND POSTS WITH WOODEN
FENCE PANELS AT TOTAL
HEIGHT 6FT