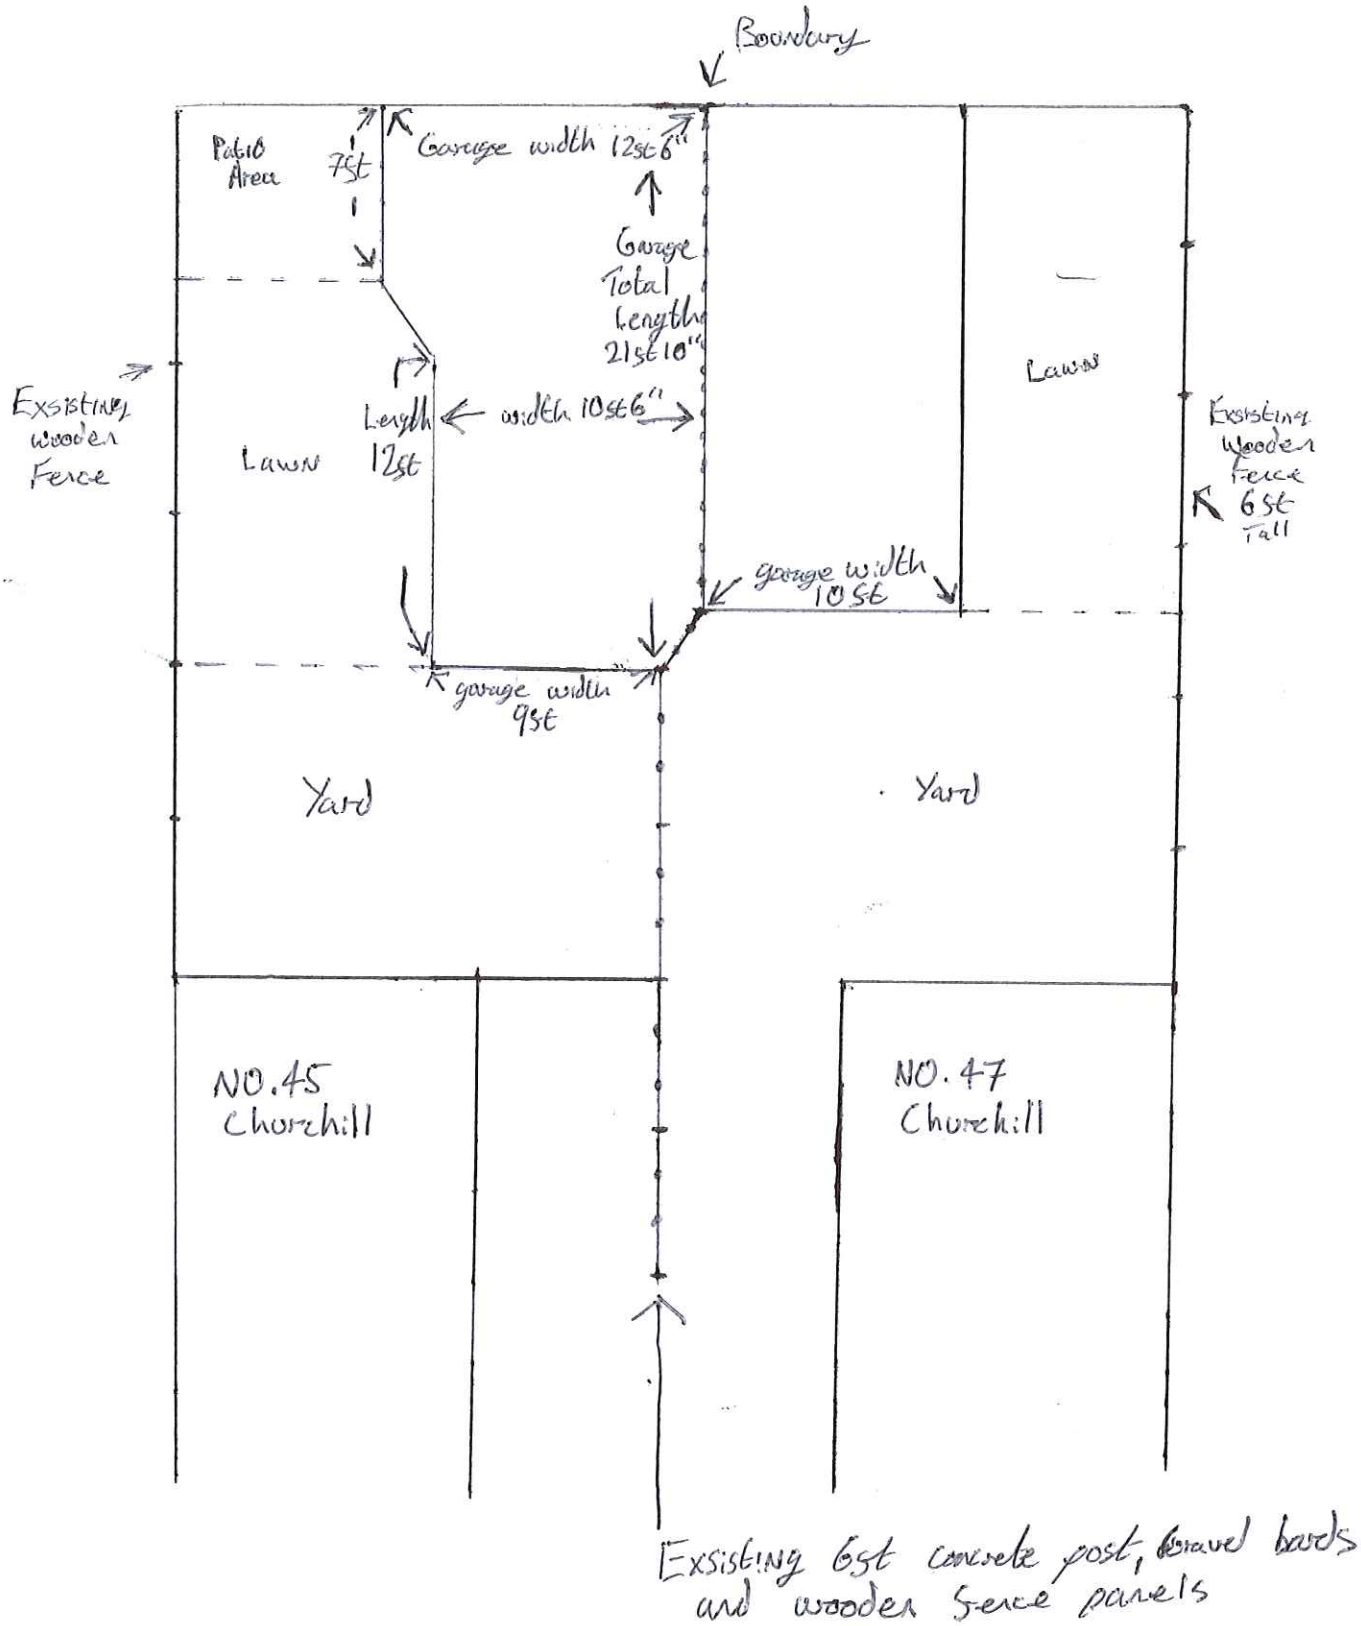


1:100 Scale
Floor plan of Proposed garage and Site