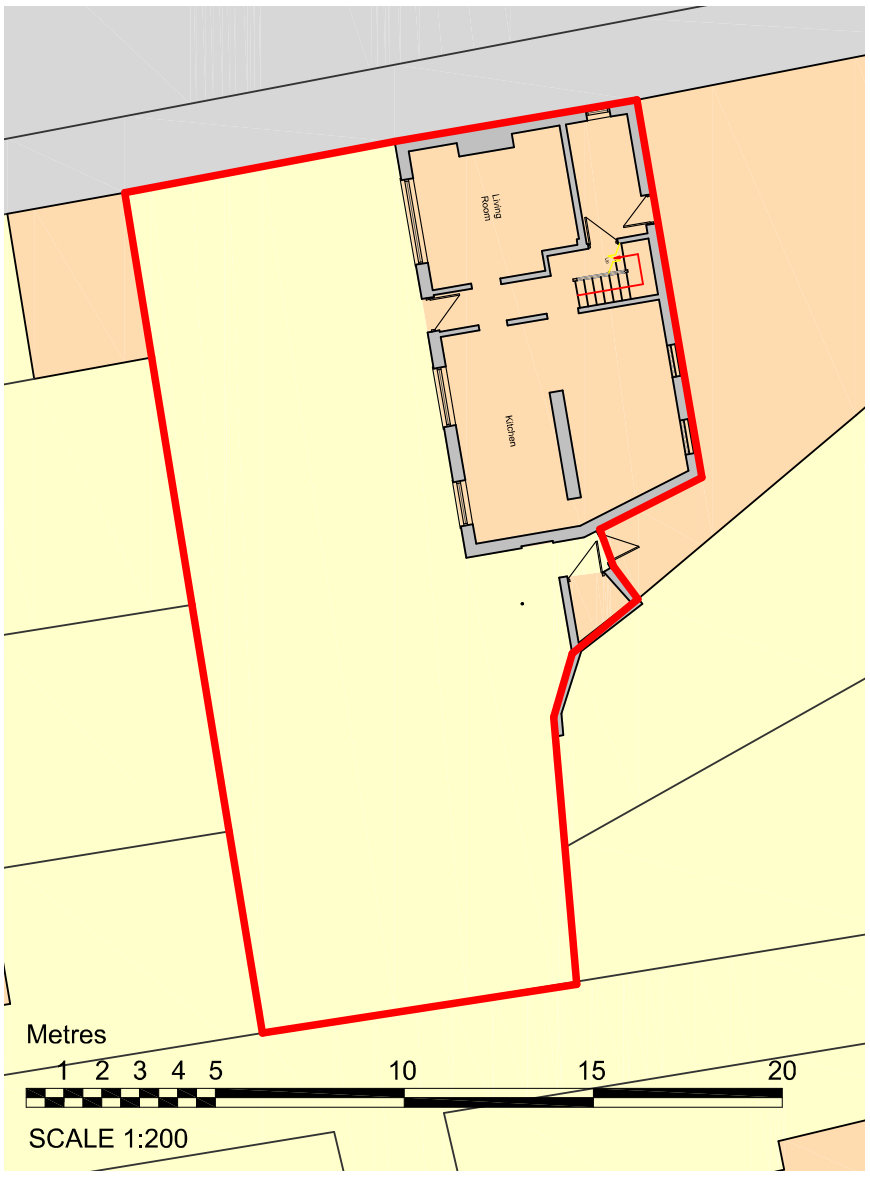

Site Plan as Existing

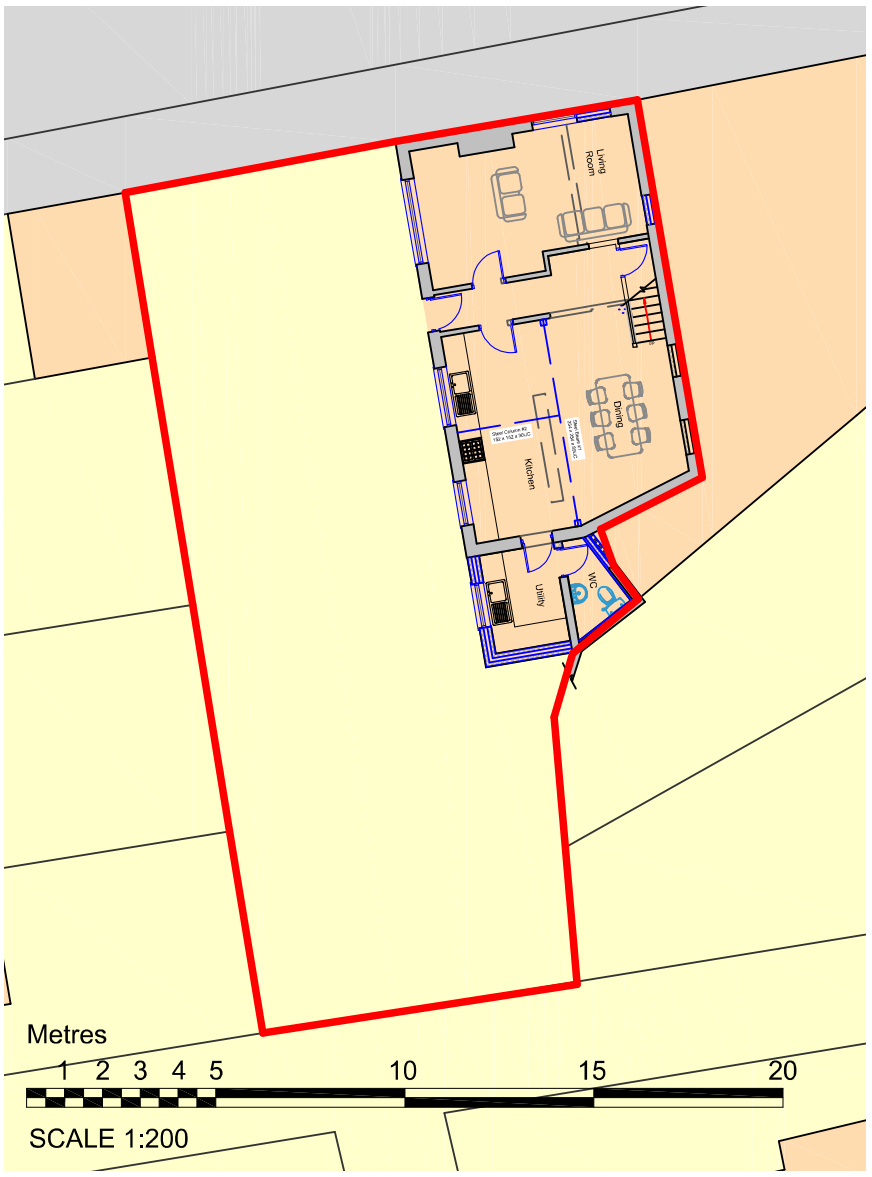

Site Plan as Proposed

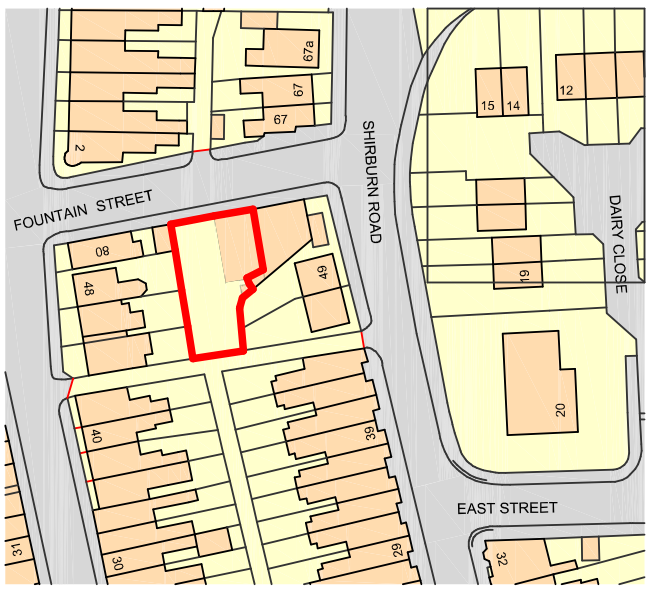

Ordnance Survey, (c) Crown Copyright 2019. All rights reserved. Licence number 10002

Site Location Plan

Metres

10 20 30 40 50 60 70 80 90 100

SCALE 1:1250

N

DBD Architectural Consultancy Ltd ©2020

1. Copyright is vested with DBD Architectural Consultancy Ltd.

2. All dimensions to be checked on site before proceeding.

3. Contractor to check/adjust dimensions of new work to suit existing conditions.
Do not assume existing structure or details are plumb, square or level.

4. Contractor must notify the architect of any discrepancies before proceeding.

5. All drawings to be read in conjunction with all other consultants drawings and specs.

Rev	Date	Description

DBD Architectural Consultancy

DBD Architectural Consultancy Ltd
50 Broad Street, Leek,
Staffordshire, ST13 5NS
01538 383118
mail@dbdconsultants.co.uk
www.dbdconsultants.co.uk

Mr & Mrs Chataway
82 Fountain Street
Leek
ST13 6JY
Client

Internal Alterations &
Two Storey Extension
Project

Title
Site Plans

Stage: Planning

Size:	Date:	Job No:
A3	09.01.2020	1987
Scale: 1:200		

Drawing Number: PL 01