
Window Design.

Rear Elevation

NOTES.

1) Timeless Heritage plastic Windows.
2) No sills
3) Set in from face 100mm
4) Colour proposed. Chartwell Green.

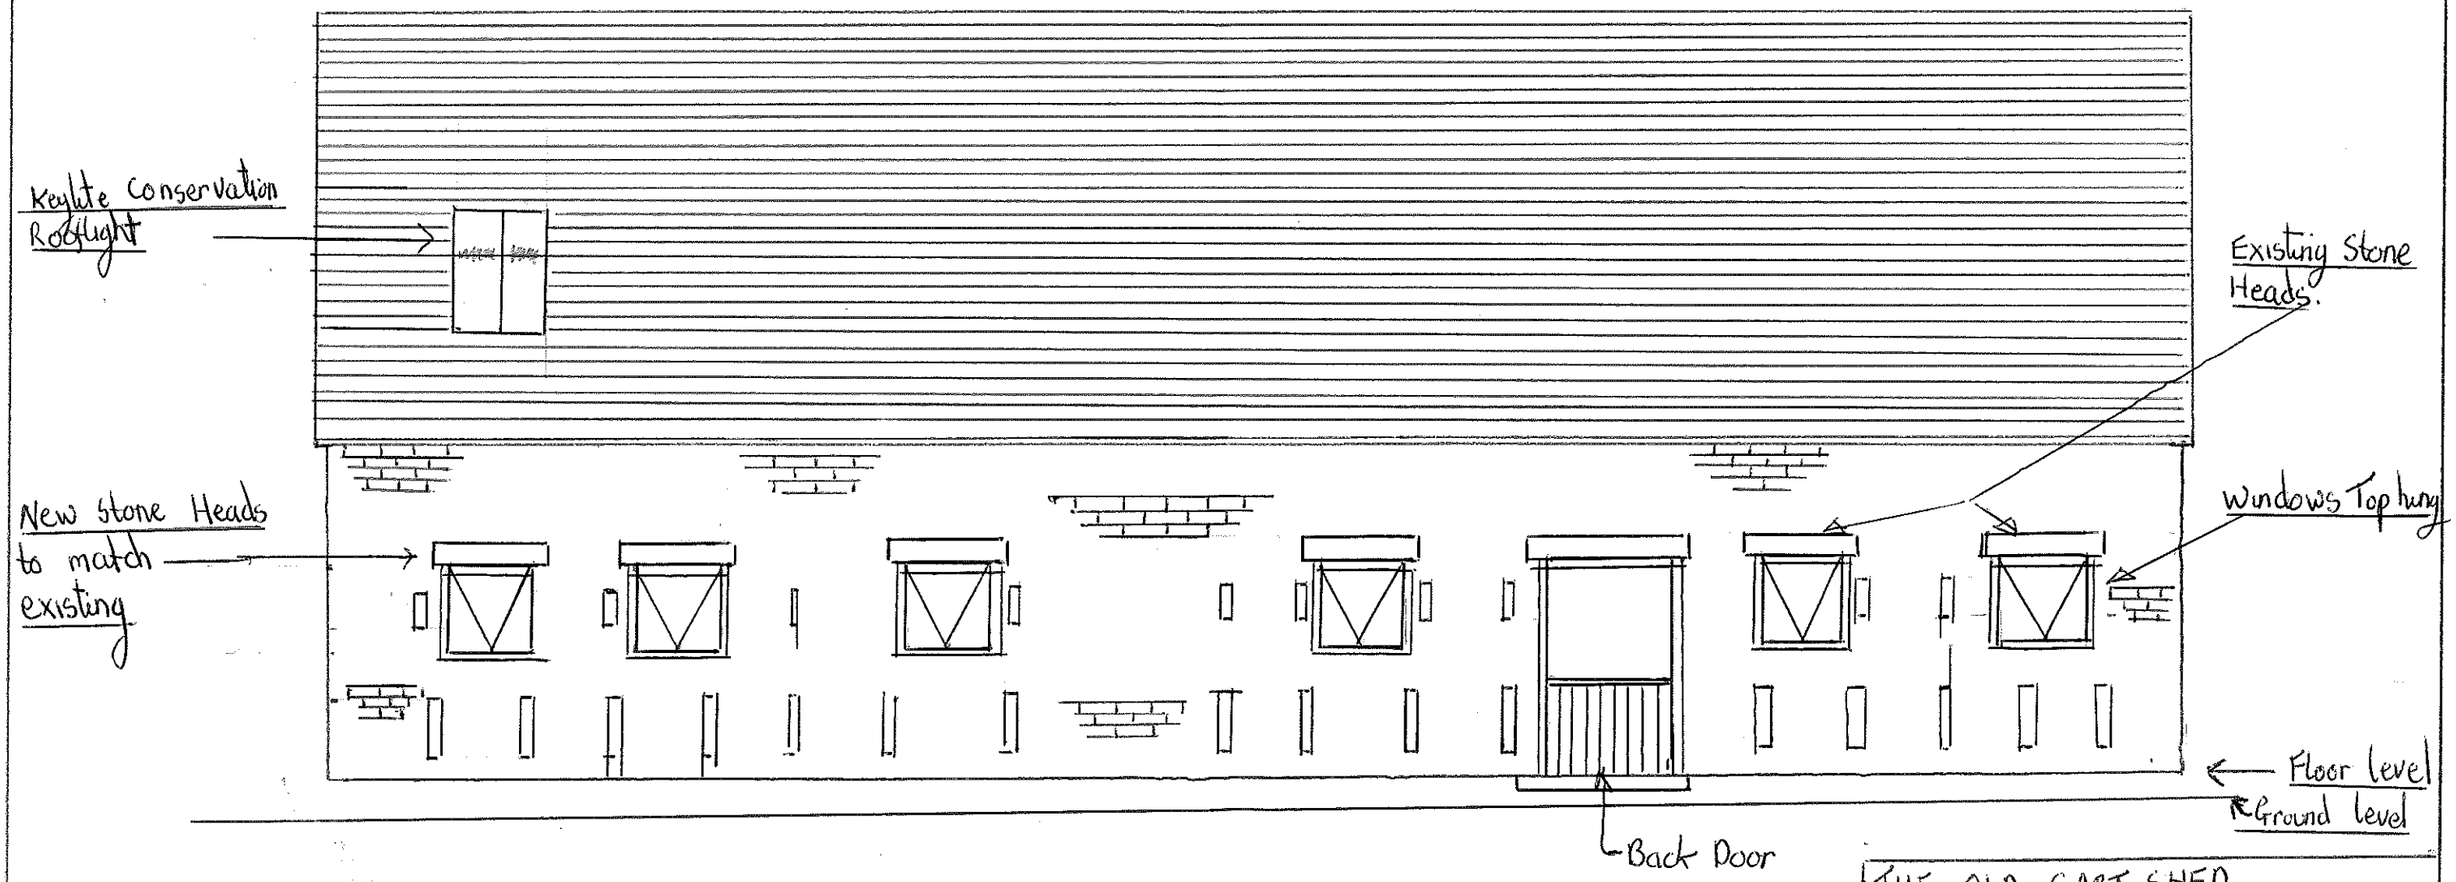

THE OLD CART SHED
TOTMONSLOW FARM
SCALE 1-50
M W LEES Ltd. 07960920951
SMD/2017/0099