
Window Design. FRONT ELEVATION

NOTES
1) Timeless Heritage plastic Windows.
2) No sills
3) set in from face 300mm
4) Colour proposed Chartwell Green.

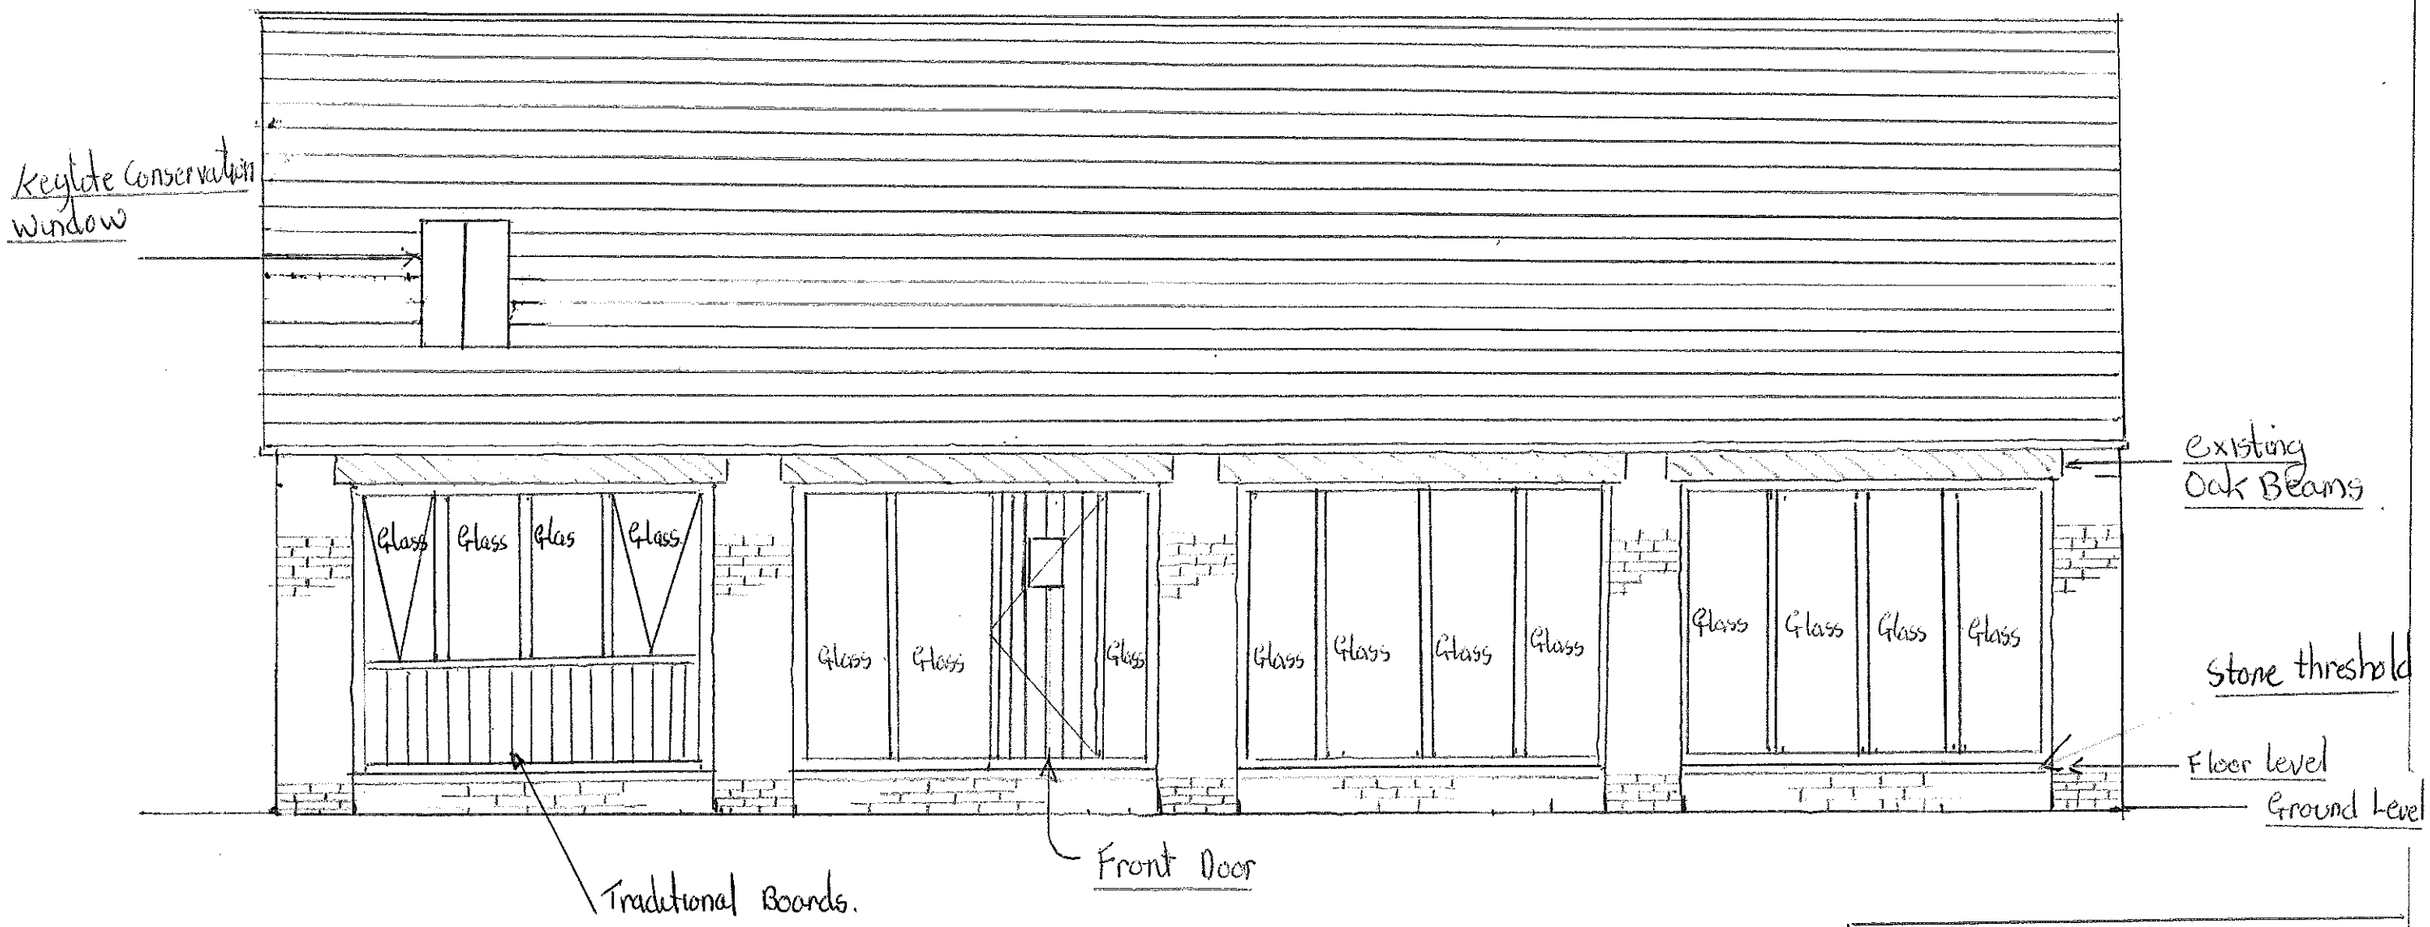

The OLD CART SHED
TOTMONSLOW TEAN
SCALE -1-50
M W. LEES Tel 07960820951
SMD/2017/0099