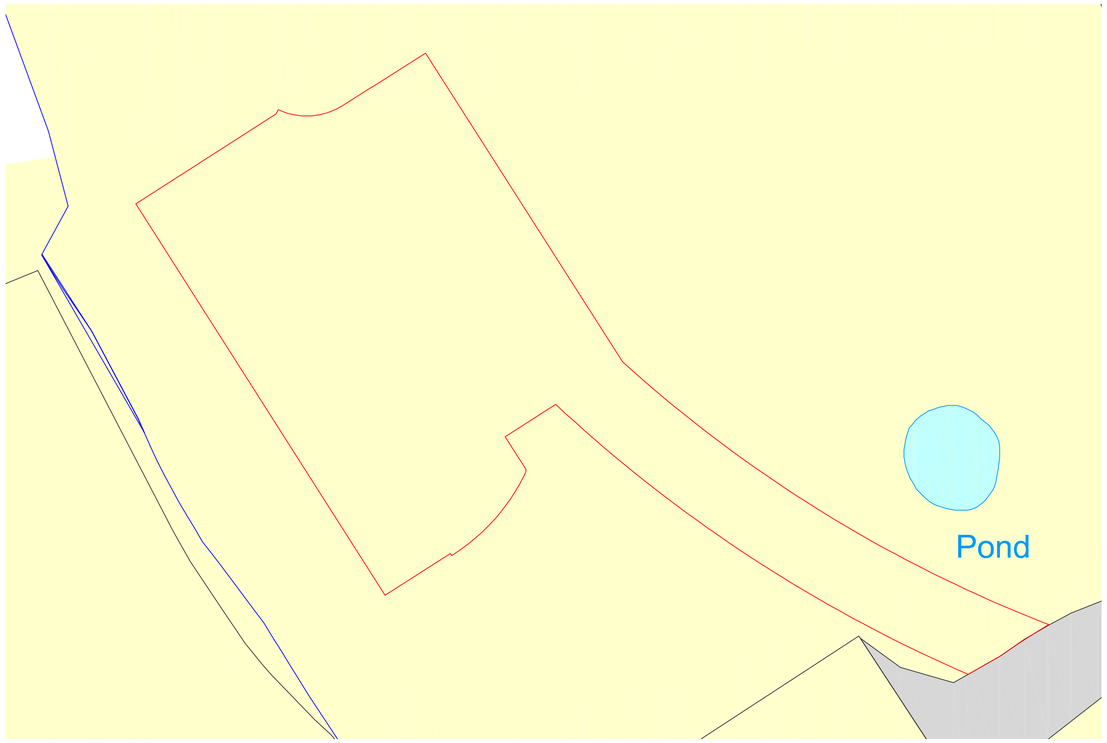

Existing Site Plan
Scale 1:200

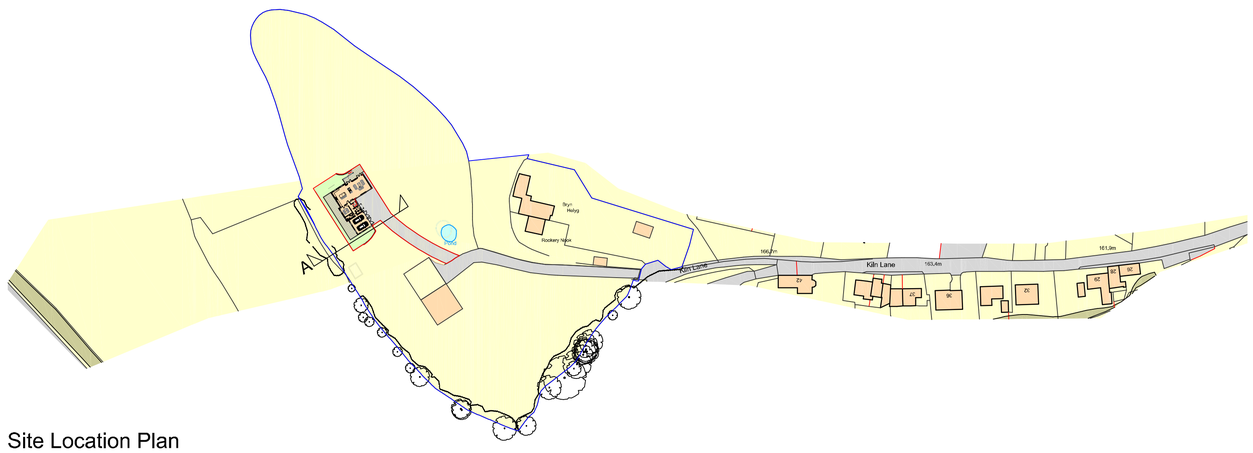

Site Location Plan

Metres
10 20 30 40 50 60 70 80 90 100

SCALE 1:1250

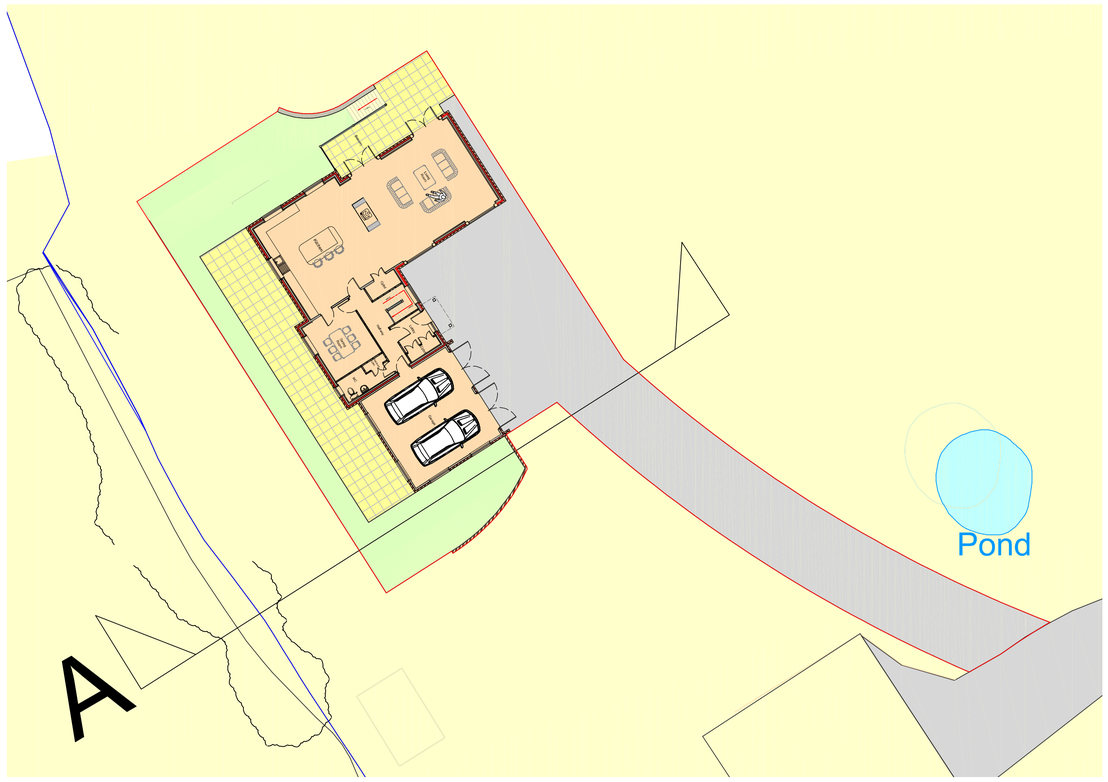

Proposed Site Plan
Scale 1:200

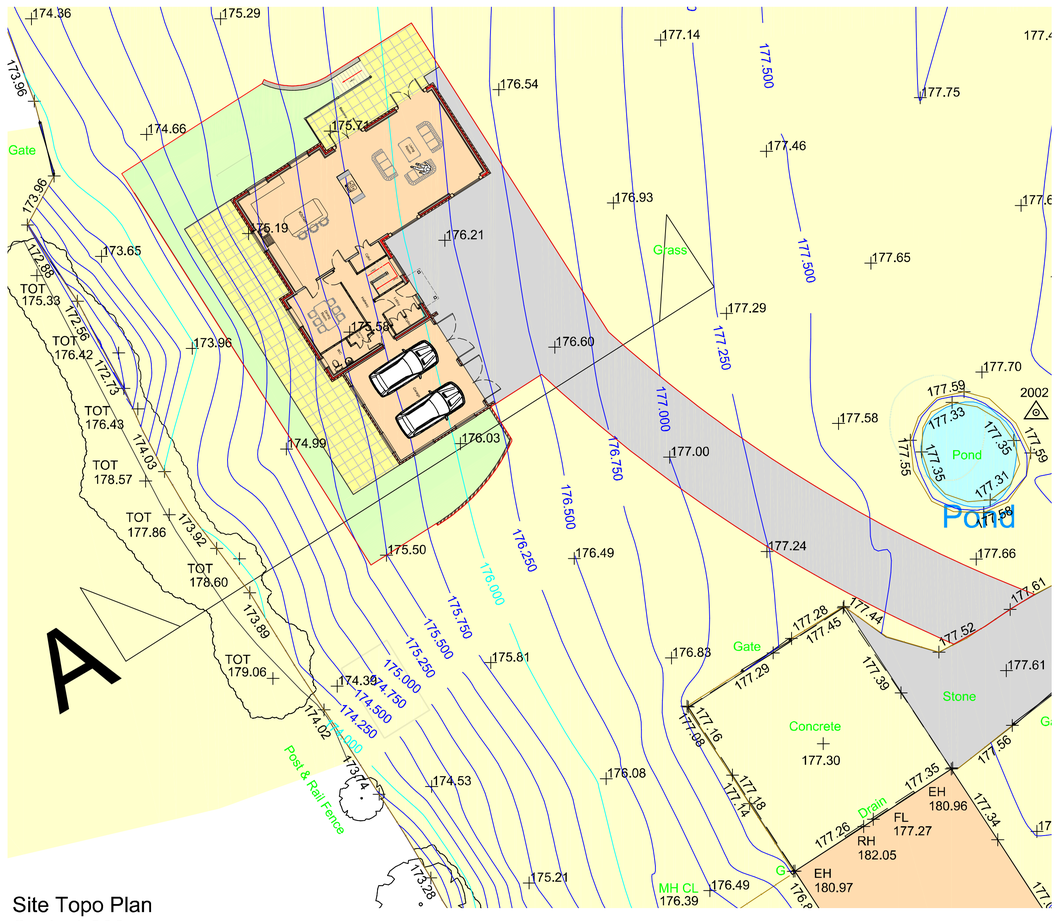

Site Topo Plan
Scale 1:200

Metres
1 2 3 4 5 10 15 20

SCALE 1:200

Initial draft scheme for comments

DBD Architectural Consultancy Ltd ©2019

1. Copyright is vested with DBD Architectural Consultancy Ltd.

2. All dimensions to be checked on site before proceeding.

3. Contractor to check/adjust dimensions of new work to suit existing conditions.
Do not assume existing structure or details are plumb, square or level.

4. Contractor must notify the architect of any discrepancies before proceeding.

5. All drawings to be read in conjunction with all other consultants drawings and specs.

Rev	Date	Description

DBD Architectural Consultancy

DBD Architectural Consultancy Ltd
50 Broad Street,Leek,
Staffordshire,ST13 5NS
01538 383118
mail@dbdconsultants.co.uk
www.dbdconsultants.co.uk

Mr & Mrs Stonier
Land Adjacent to Bryn Helyg
ST13 8LJ

Proposed Dwelling on Land Adjacent to Bryn Helyg

Site and Location Plans

Issue	Planning		
Size	A1	Date	18.03.19
Scale	1:200 - 1:1250	Job No	1902
Drawing Number		PL11	