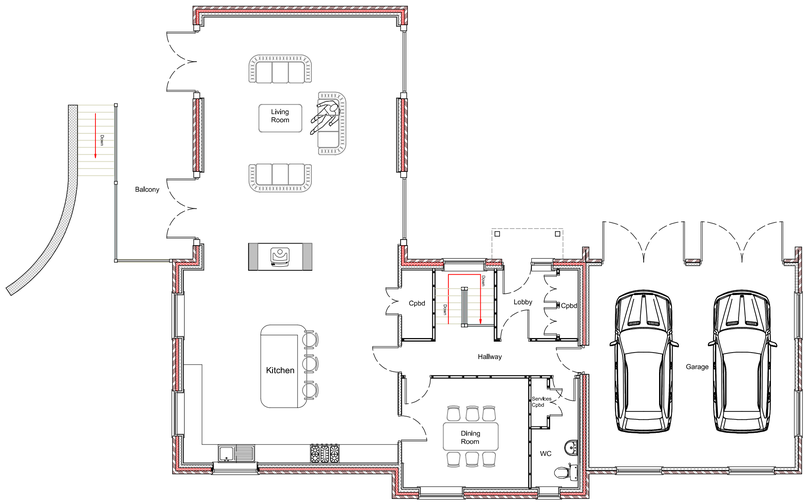

First Floor Plan

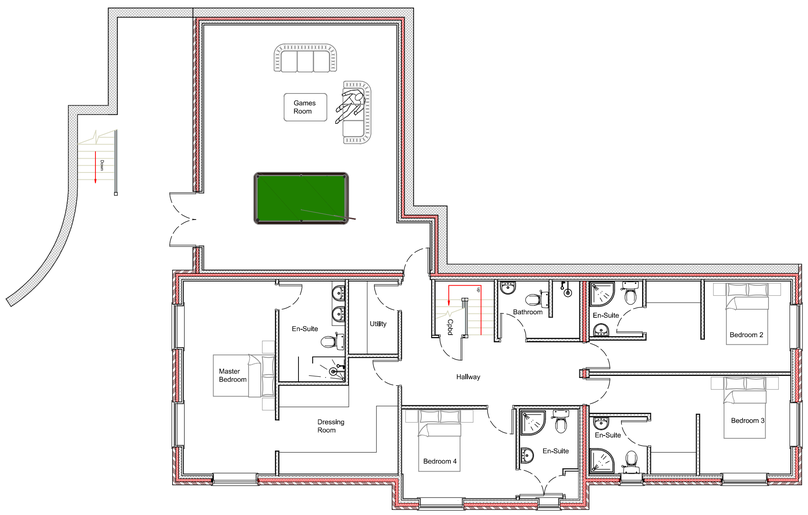

Ground Floor Plan

Metres

1 2 3 4 5 10

SCALE 1:100



Rear Elevation (South West)

Metres

1 2 3 4 5 10

SCALE 1:100



Front Elevation (North East)



Side Elevation (South East)



Side Elevation (North West)

DBD Architectural Consultancy Ltd ©2019

1. Copyright is vested with DBD Architectural Consultancy Ltd.

2. All dimensions to be checked on site before proceeding.

3. Contractor to check/adjust dimensions of new work to suit existing conditions.
Do not assume existing structure or details are plumb, square or level.

4. Contractor must notify the architect of any discrepancies before proceeding.

5. All drawings to be read in conjunction with all other consultants drawings and specs.

Rev.	Date	Description
A	22.02.20	General Amendments

DBD Architectural Consultancy

DBD Architectural Consultancy Ltd
50 Broad Street, Leek,
Staffordshire, ST13 5NS
01538 383118
mail@dbdconsultants.co.uk
www.dbdconsultants.co.uk

Client
Mr & Mrs Stonier
Land Adjacent to Bryn Helyg
ST13 8LJ

Project
Proposed Dwelling on Land Adjacent to Bryn Helyg

Title
Plans and Elevations Option 1

Stage	Planning		
Size	A1	Date	Job No.
Scale	1:100	18.03.19	1902

Drawing Number
PL12A

Initial draft scheme for comments